WCL 96/42

FILED
Nov 17 12 37 PM '82
WARNE C. LITTLETON
CLK. CT. CT.
WOR. CO.

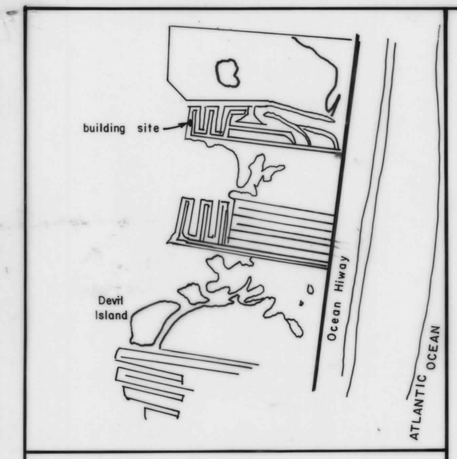

Vicinity Map
Fenwick, Ocean City, Wor. Co., Md.

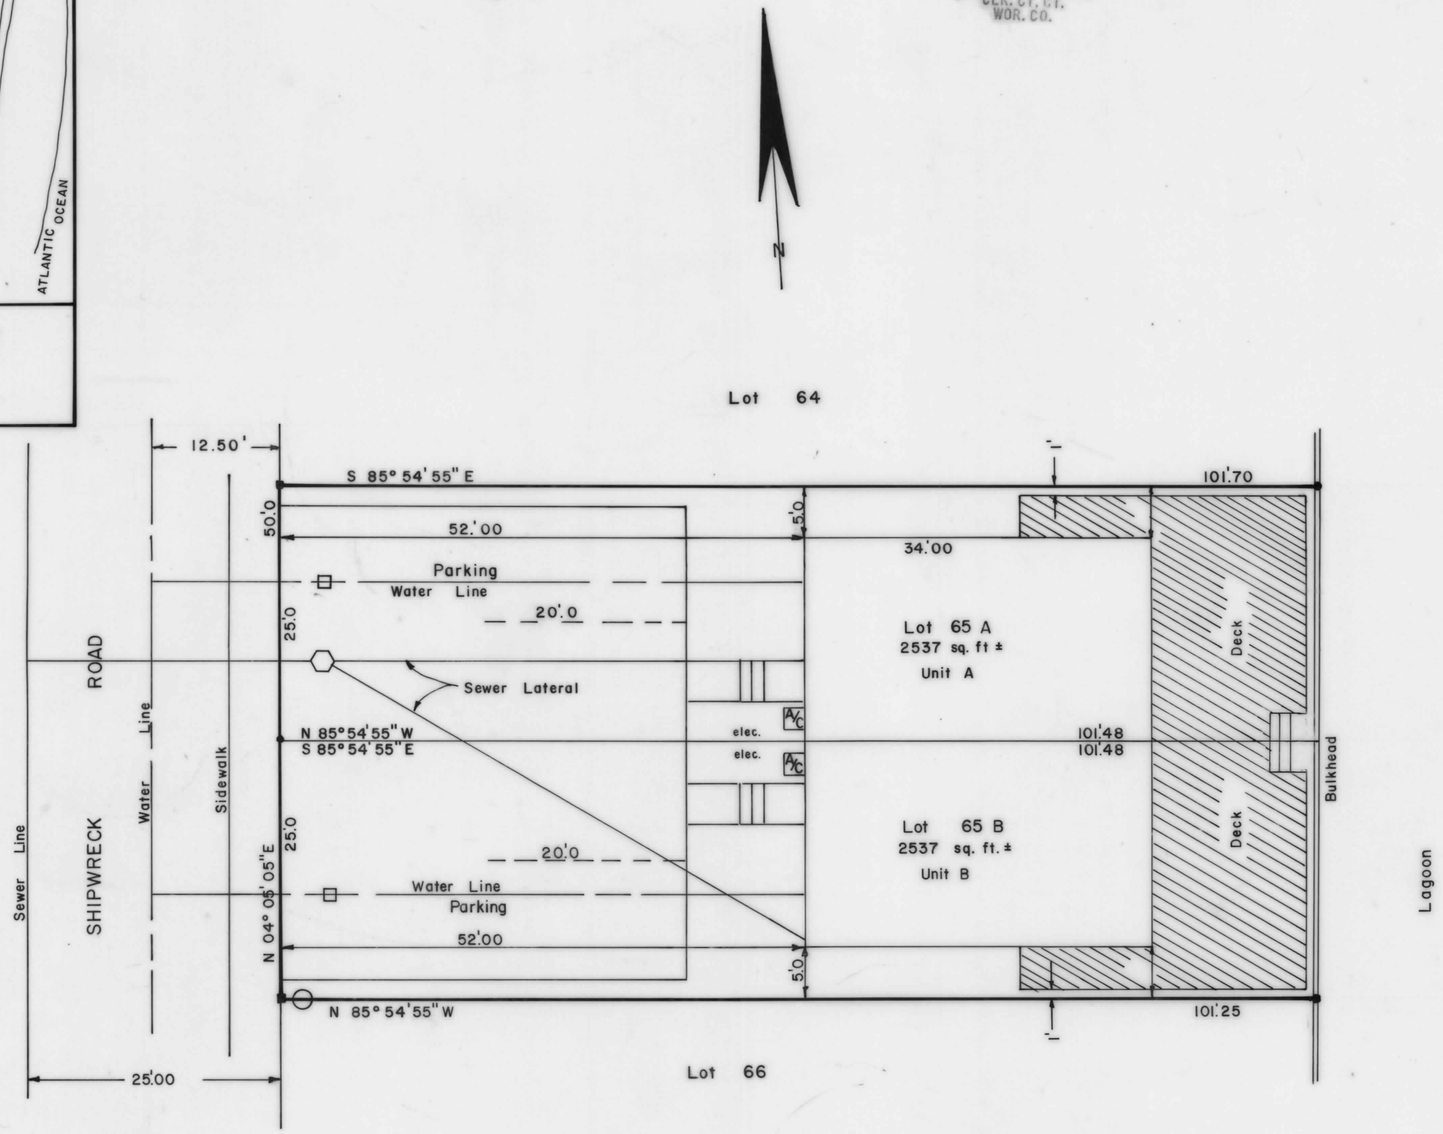

APPROVED FOR PUBLIC WATER SUPPLY AND SEWERAGE SYSTEMS
DATE 11/17/82
BY [signature] for Donald Hartung, M.D., M.P.H. J. Tull

APPROVED BY PLANNING AND ZONING COMMISSION
OCEAN CITY, WORCESTER COUNTY, MARYLAND
[signature] 11/9/82
ADMINISTRATOR DATE

APPROVED BY MAYOR AND CITY COUNCIL,
OCEAN CITY, WORCESTER COUNTY, MARYLAND
[signature] 11/10/82
MAYOR DATE
[signature]
PRESIDENT — CITY COUNCIL DATE

APPROVED BY OWNERS
[signature] 11/13/82
CHARLES AUSMUS DATE
[signature] 11/13/82
NORMA AUSMUS DATE
[signature] 11/13/82
MARCUS EINSTEIN DATE
[signature] 11/13/82
MARLELE EINSTEIN DATE

OWNERS CERTIFICATE
WE CERTIFY THAT THE REQUIREMENTS OF SECTION 3-108 OF THE REAL PROPERTY ARTICLE OF THE ANNOTATED CODE OF MARYLAND (1974), CONCERNING THE MAKING OF THIS PLAT AND THE SETTING OF MARKERS HAVE BEEN COMPLIED WITH
[signature] 11/13/82
CHARLES AUSMUS DATE
[signature] 11/13/82
NORMA AUSMUS DATE
[signature] 11/13/82
MARCUS EINSTEIN DATE
[signature] 11/13/82
MARLENE EINSTEIN DATE

□ WATER METER
⬡ SEWER CLEAN-OUT
○ ELECTRIC and TELEPHONE
■ DENOTES CONCRETE MONUMENT
● DENOTES P-K NAIL

ELEVATIONS REFER TO MEAN LOW WATER USING 1929 DATUM.

10 0 10 30 50
Scale in Feet

SURVEYOR'S CERTIFICATE
I HEREBY CERTIFY THAT THE REQUIREMENTS OF ARTICLE 21, SECTION 3-108 OF THE REAL PROPERTY ACT OF THE ANNOTATED CODE OF MARYLAND (1974), CONCERNING THE MAKING OF THIS PLAT, THE SETTING OF MARKERS, AND THE EXISTANCE OF PRIOR RECORDED PLATS, HAS BEEN COMPLIED WITH.
[signature] 11-9-82
NORMAN R. JONES DATE
R.P.L.S. No. 202-B

RESUBDIVISION OF LOT 65 INTO LOTS 65A AND 65B
Caine Harbor Mile, Ocean City,
Worcester County, Maryland

Norman R. Jones
Md. R.P.L.S. No. 202-B

Surveyed by N. R. Jones
Drawn by R.B. Jones
Date Nov. 82

MSA CSU 2157-4363

Maryland State Archives