WCL76-38

FILED
Nov 16 1 07 PM '82
WARNE C. LITTLETON
CLK. CT. CT.
WOR. CO.

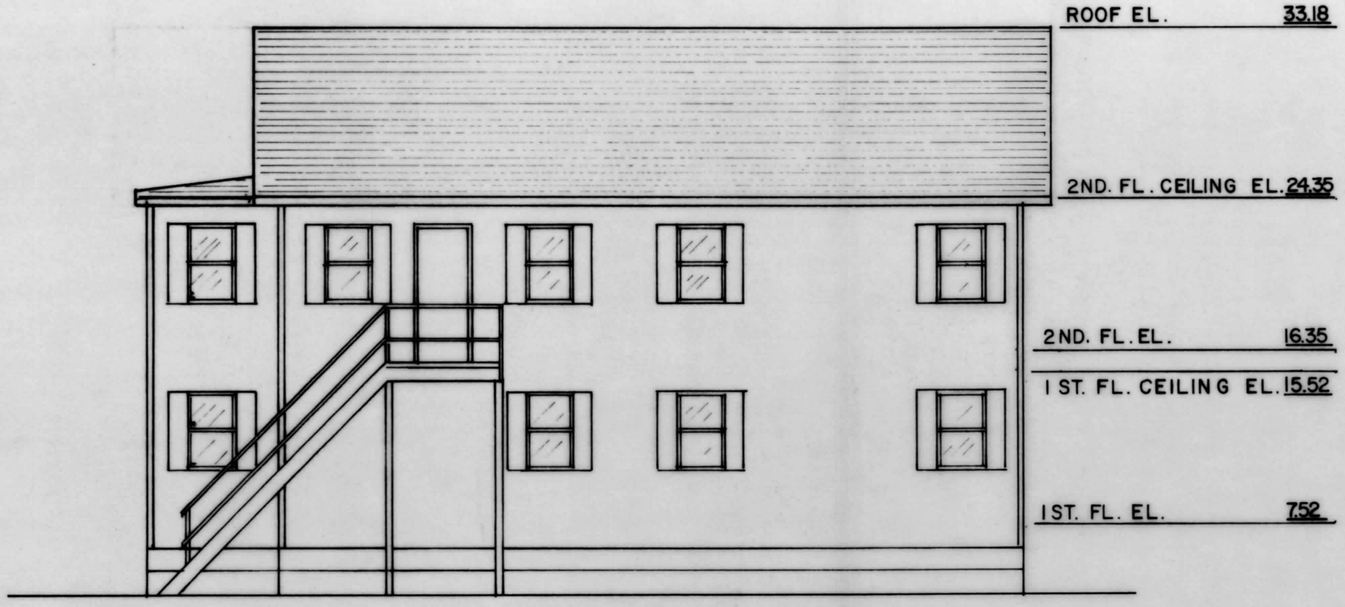

EAST ELEVATION

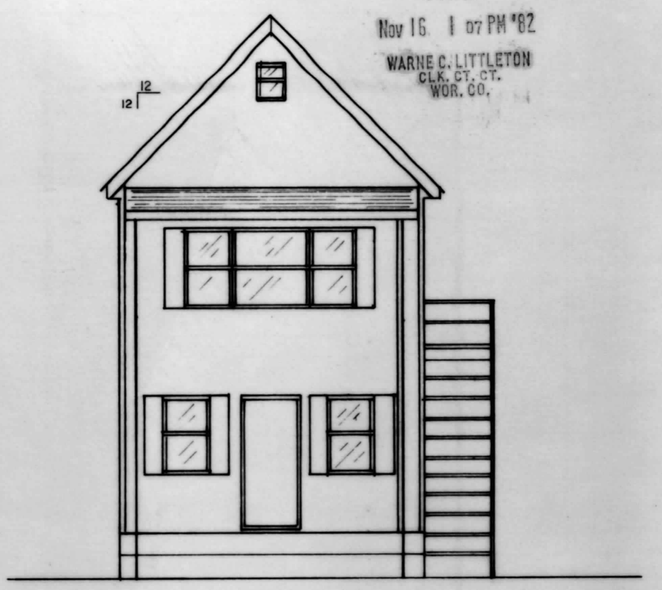

SOUTH ELEVATION

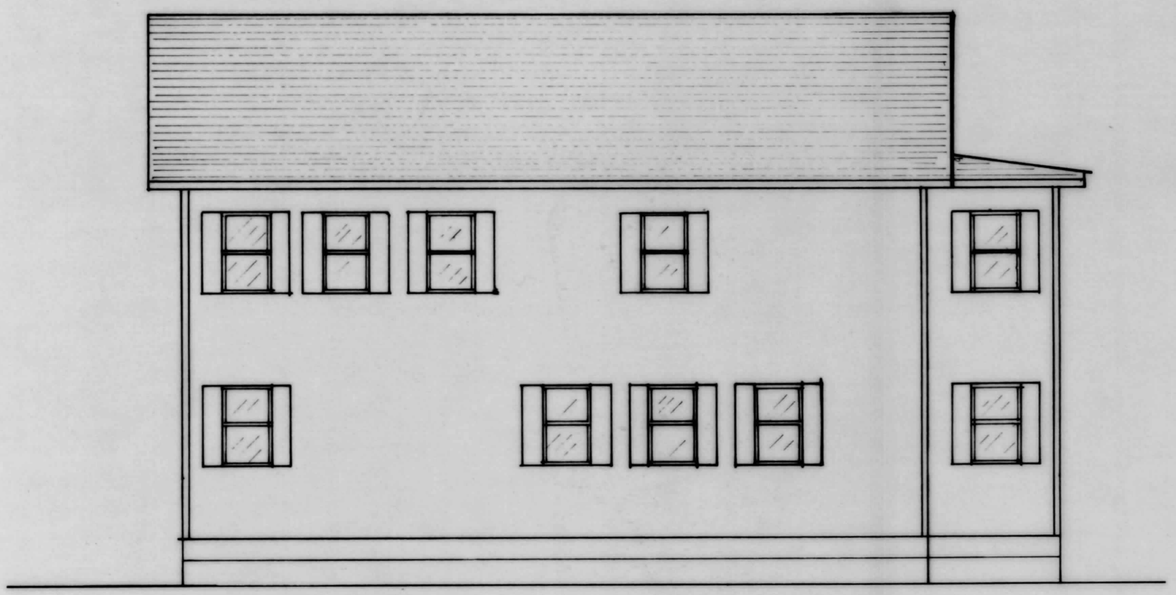

WEST ELEVATION

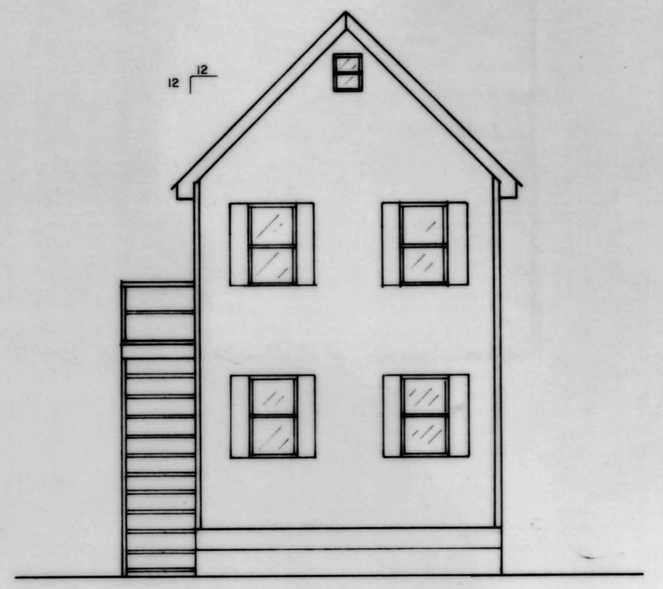

NORTH ELEVATION

SCALE - 3/16"=1'-0"

ALL ELEVATIONS SHOWN ARE IN FEET ABOVE MEAN LOW WATER IN THE ATLANTIC OCEAN AT OCEAN CITY MD. USING 1929 DATUM.

SOMERSET HARBOR CONDOMINIUM		
SCALE 3/16"	APPROVED BY	DRAWN BY EGV
DATE 6-82		REVISED
ROSCOE AND ASSOCIATES P.O. BOX 562, OCEAN CITY, MD.		
WEST BUILDING - 208		DRAWING NUMBER 7 OF 8

MSA CSU 2157-4388-7

DATAPRINT STOCKDRAFTING FORM NO. 101-93 (PLAIN TRACING VELLUM) • FORM NO. 101-93 (BSB FADEOUT GRID)
DATAPRINT CORP 400 LITTLEFIELD AVE SO SAN FRANCISCO CA 94080

Maryland State Archives