FILED
Nov 24 10 28 AM '82
WARNE C. LITTLETON
CLK. CT. CT.
WOR. CO.

WCL 76/52

a.01
b.01

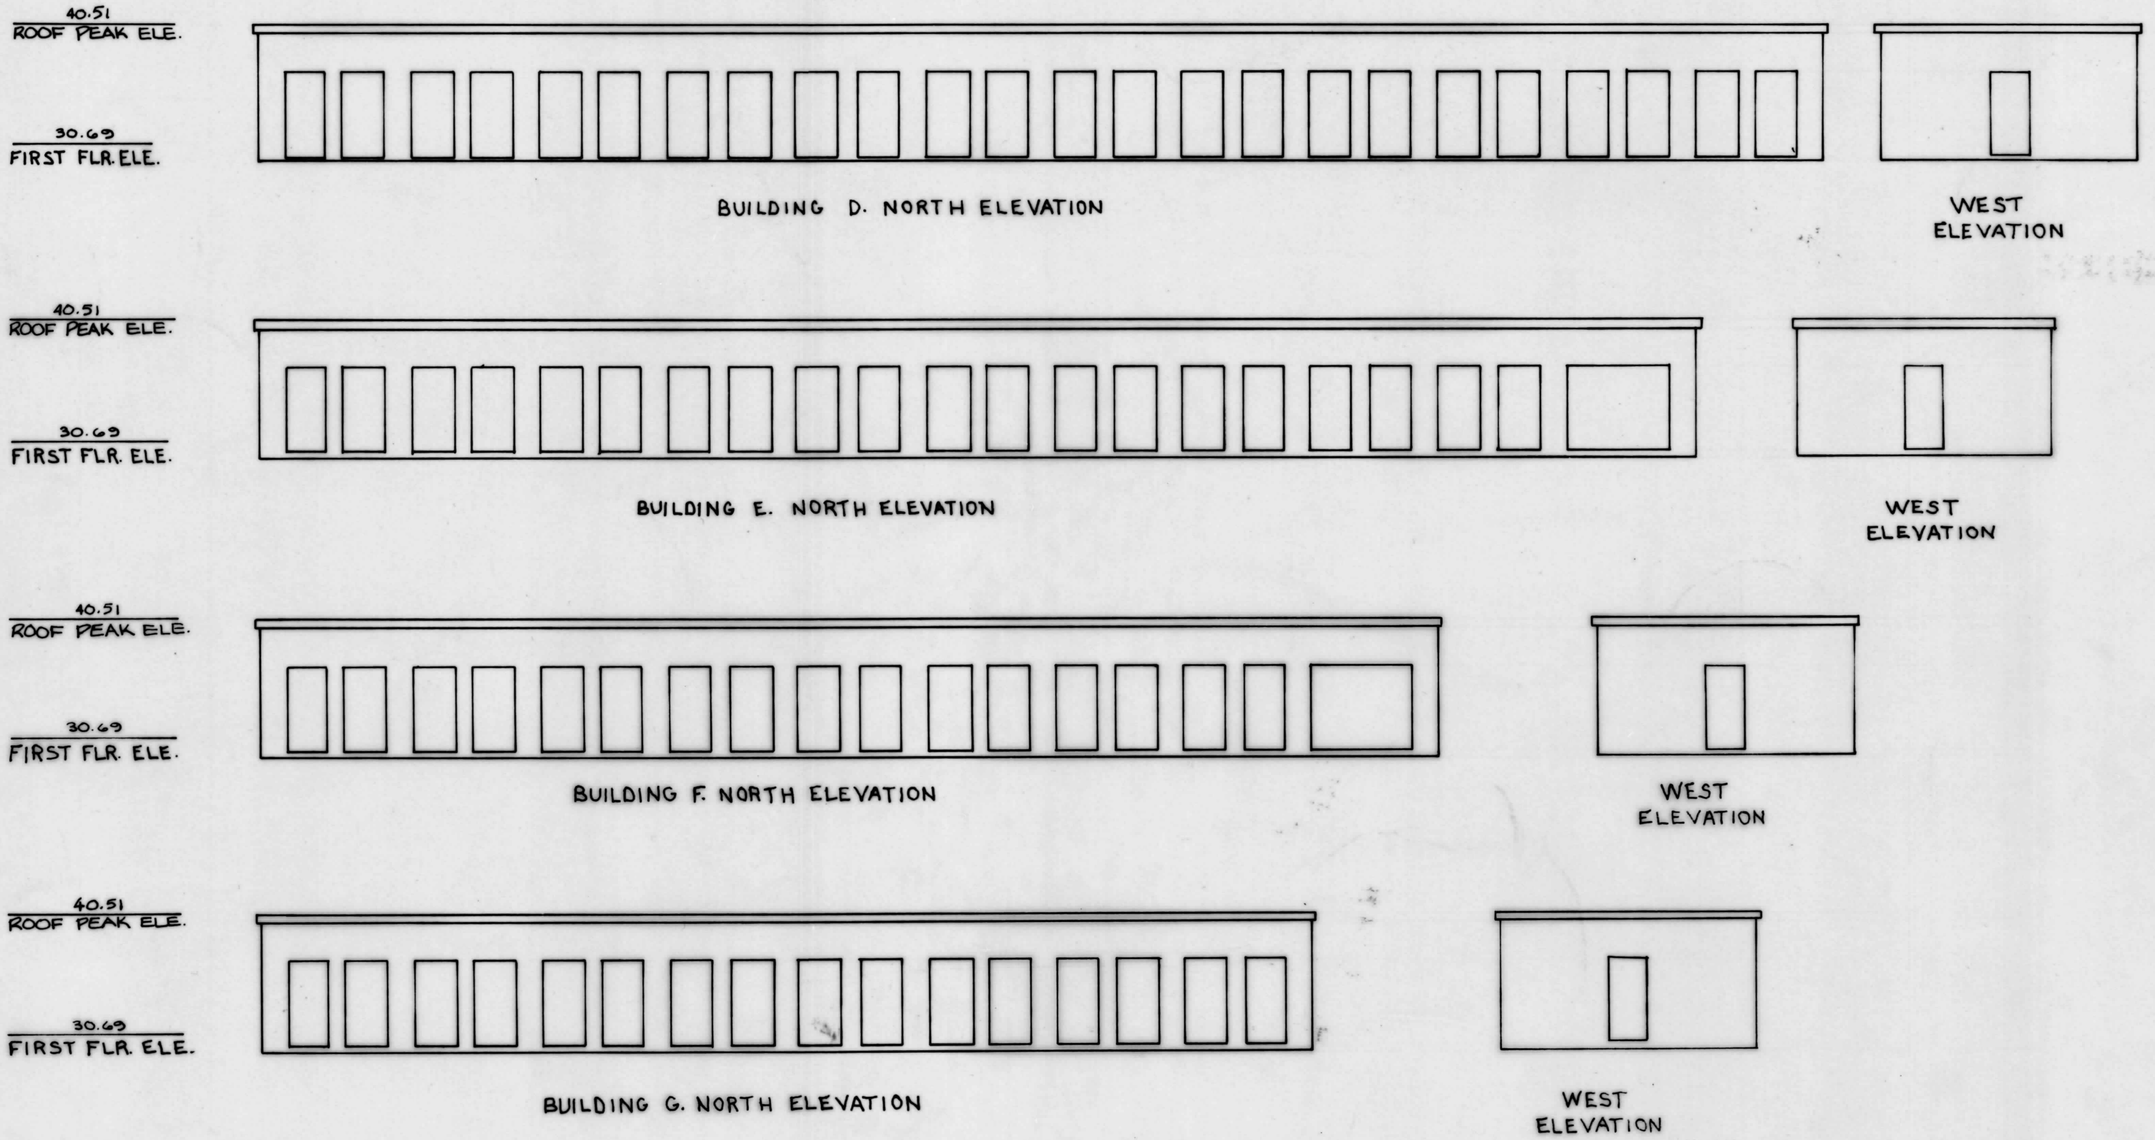

ELEVATIONS BLDGS. D, E, F & G

ELEVATIONS BASED ON M.L.W. ATLANTIC OCEAN (1929 DATUM)

LOEWER & ASSOCIATES
ARCHITECTS, ENGINEERS & SURVEYORS, INC
301 641 4040
R.F.D. 4 BOX 383A BERLIN, MARYLAND 21811

FIVE-L-PARK
WAREHOUSE CONDOMINIUM D·E·F·G

SCALE: 1/8" = 1.0'		DRAWN BY: P.M.
DATE: JULY 21, 1982		
LOT 11, SECTION 2, FIVE-L-DRIVE, BERLIN MD. 3RD ELECTION DISTRICT, WORCESTER CO. MD.		
ELEVATIONS BLDGS. D, E, F & G		PAGE 4 OF 4

3109/2

MSA CSU 2157-4389-4

Maryland State Archives