WCL 79/72

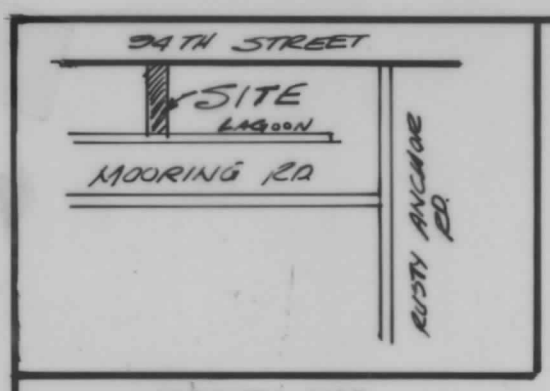

VICINITY MAP

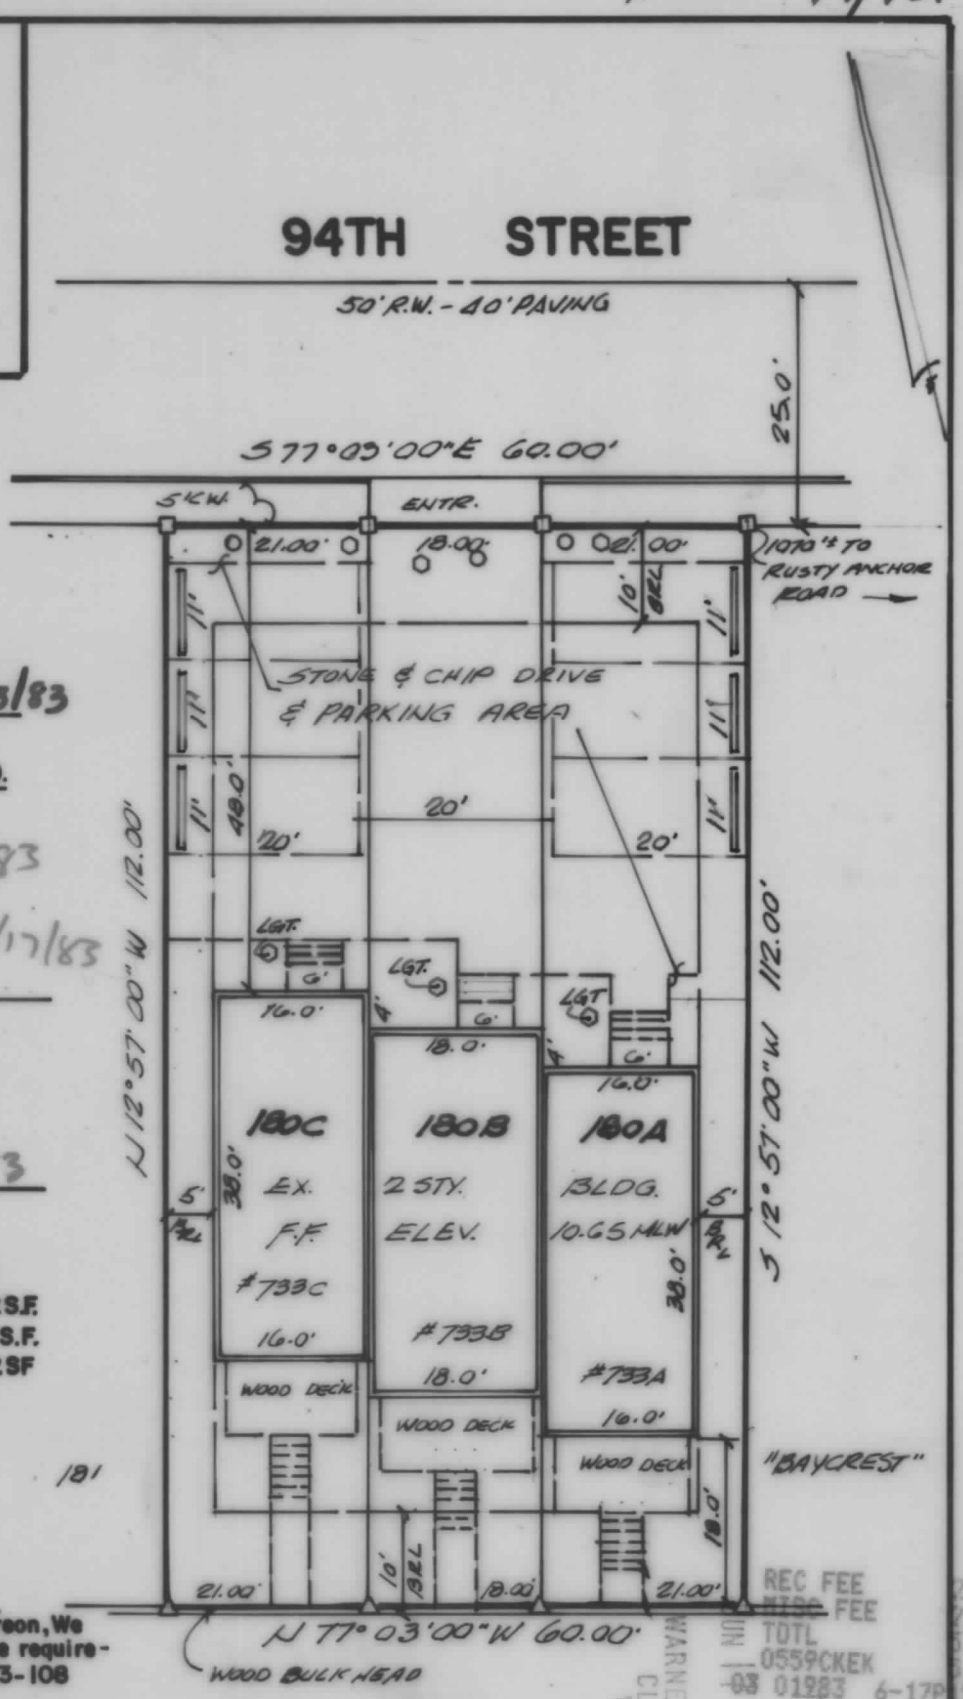

WORCESTER CO. HEALTH DEPT.

E P Mangans
for Donald Harting, M.D., M.P.H. 6/13/83
CO. HEALTH OFFICER DATE

MAYOR & CITY COUNCIL-OCEAN CITY, MD.

Harry W Kelley 6/16/83
MAYOR DATE

Neill Young 6/17/83
PRES., CITY COUNCIL DATE

PLANNING & ZONING -OCEAN CITY, MD.

Gene C Houston 6-17-83
ZONING ADMINISTRATOR DATE

LEGEND	LOT AREAS	
△ P.K. NAIL	180 A	2352 S.F.
□ CONC. MON.	180 B	2016 S.F.
	180 C	2352 SF
⬡ SEWER		
○ WATER		
ZONING R-2		

OWNERS CERT.:

AS OWNERS of the property shown hereon, We consent to this plan of resubdivision and the requirements of the MD. REAL PROPERTY ART. (3-108 have been complied with.

George Vasiliou
Emma Vasiliou

SURVEYORS CERT.:

I Hereby certify that the requirements of Art. 21, Sect 3-108 of the REAL PROPERTY ACT of the Annotated Code of Maryland (1974 Edition) concerning the making of this plat and the setting of markers have been complied with.

JBG 6/10/83
JOHN B. GARY P.L.S. 66 DATE

JOHN B. GARY, INC.
engineering-planning-surveying
P.O. BOX 46 BERLIN, MD. 21811
301-641-8179

REC FEE 2.50
MISC FEE 2.50
TOTL 5.00
0559CKEK 5.00
JUN 13 01983 6-17P12:39
FILED
JUN 13 12 30 PM '83
WARNE C. LITTLETON
CLK. CT. CT.
WOR. CO.

TOWNHOUSE RESUBDIVISION PLAN
LOT 180 BAYSIDE KEYS
CORAL BAY TOWNHOUSES

10TH ELECT. DIST.
SCALE: 1" = 20'

OCEAN CITY, MD.
JUNE 9, 1983

MSA CSU 2157-4462

Maryland State Archives