WCL 79/70

DELMARVA SURVEYS, INC.

202 15th STREET
OCEAN CITY, MARYLAND 21842
(301) 289-2100

LTWAI Lawrence T. Whitlock Associates, Inc.
Landscape Architects · Planners · Consulting Engineers
3409 Coastal Highway · Ocean City, Maryland 21842
(301) 289-3202

DENOTES CONCRETE MONUMENT ■
DENOTES COMMON AREA △

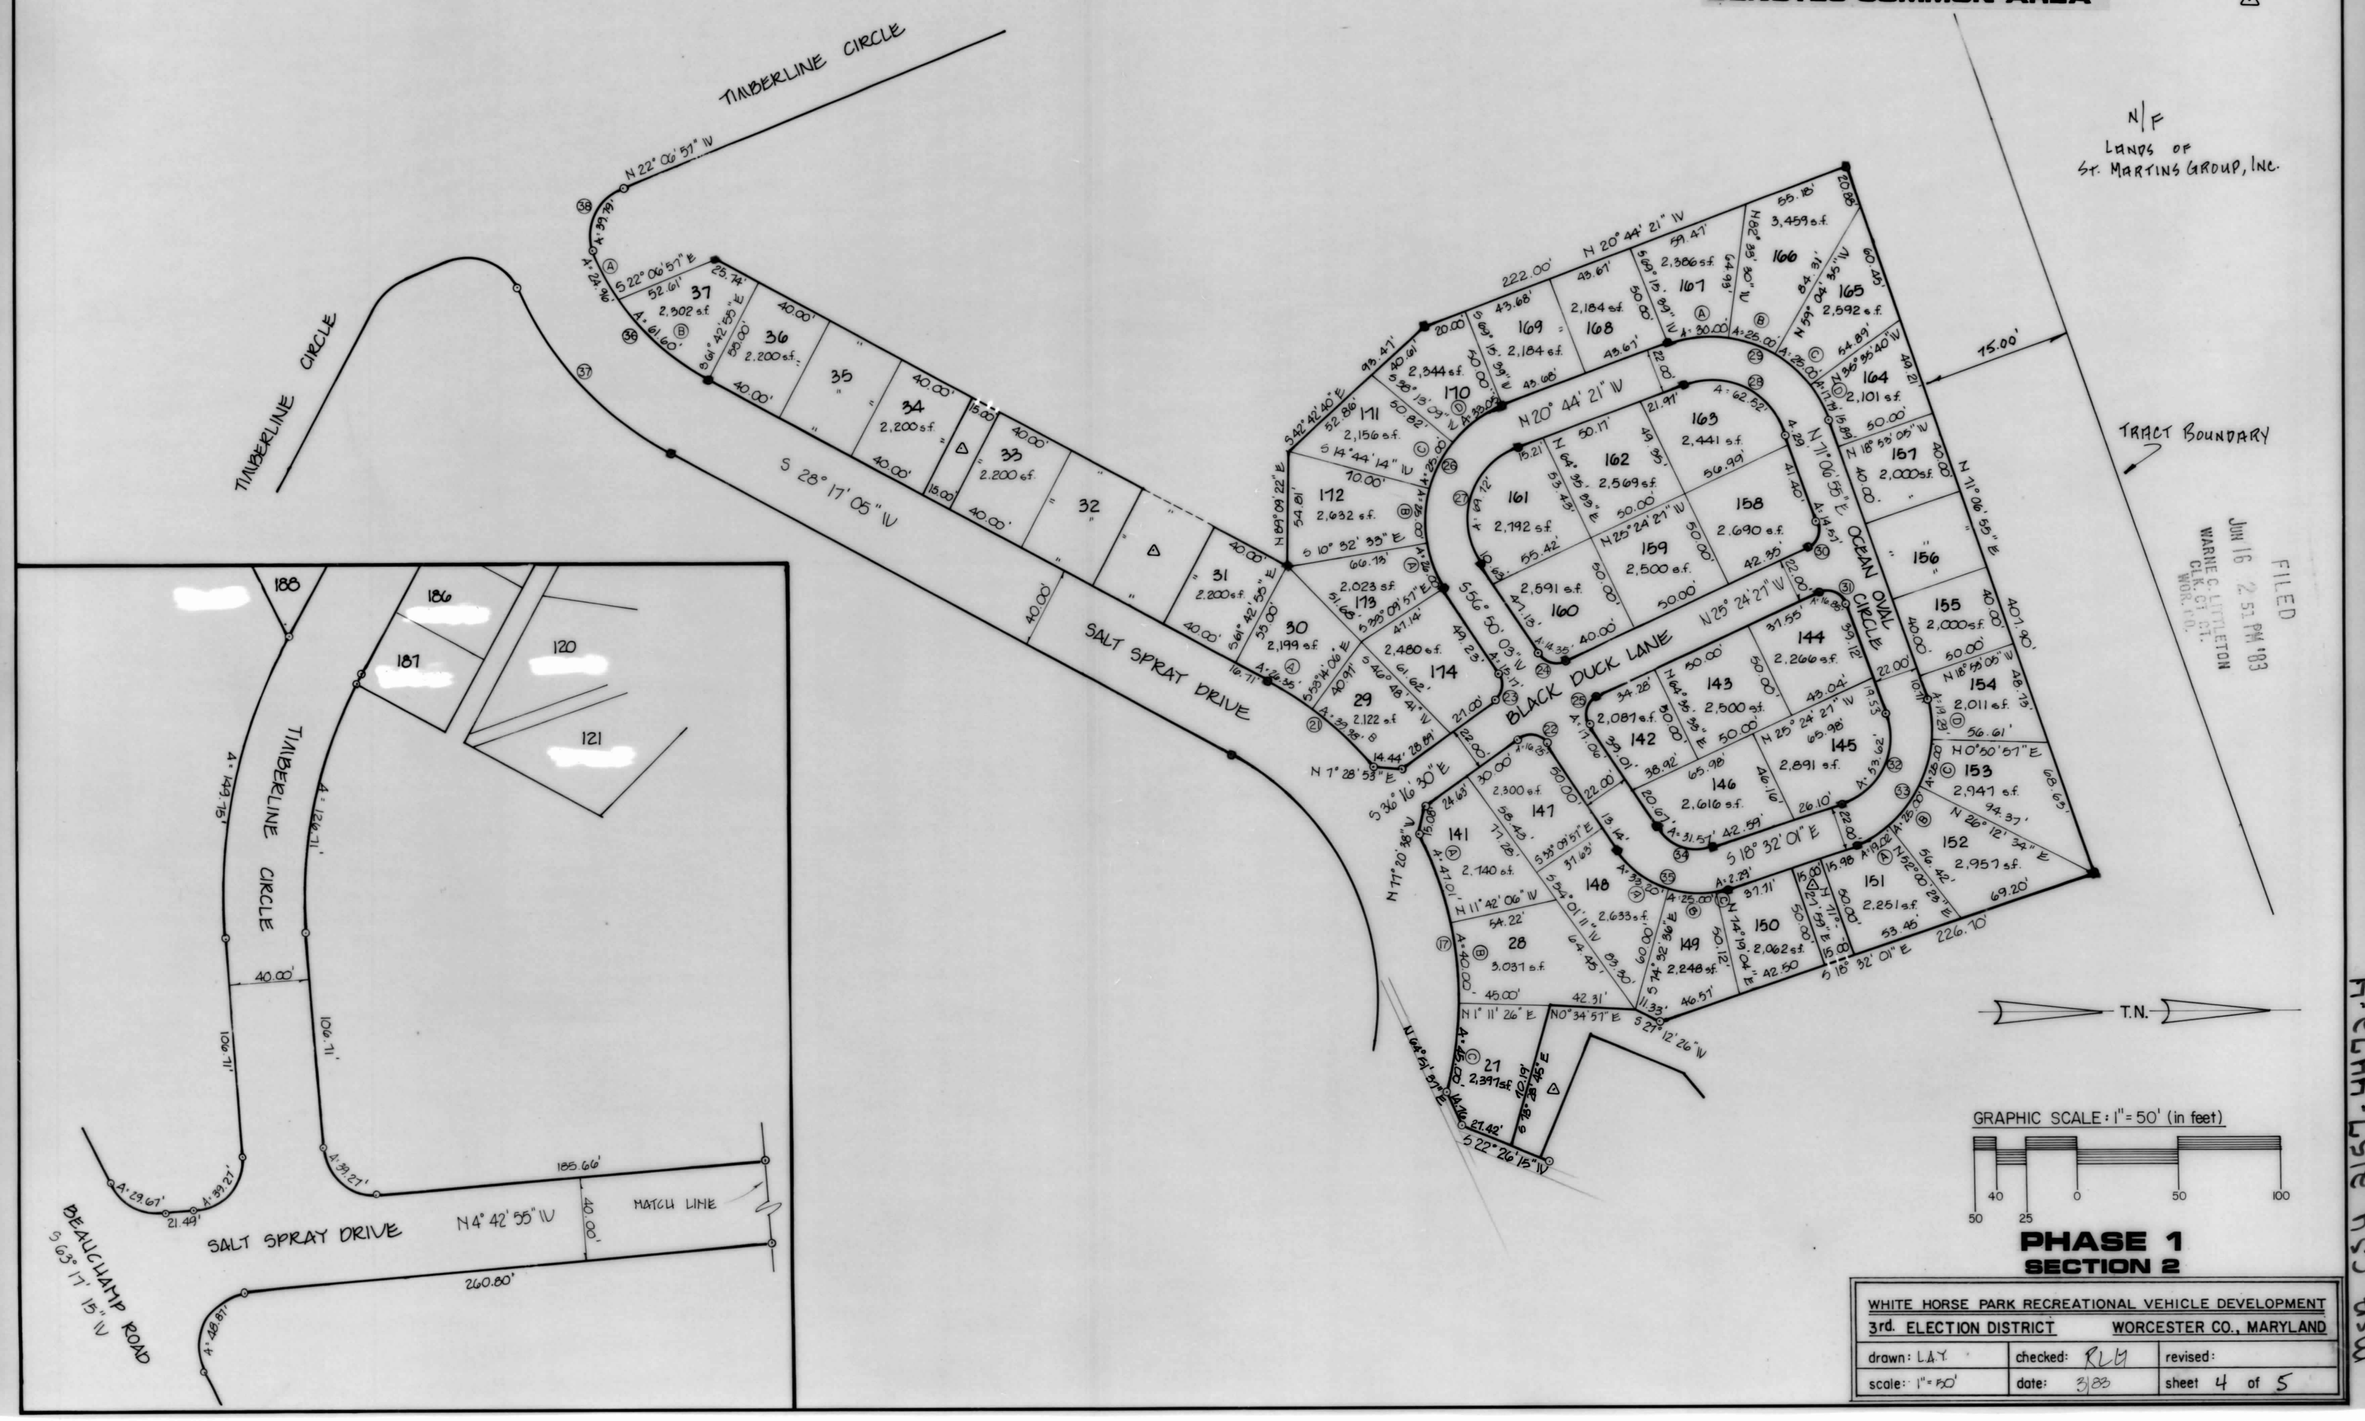

PHASE 1
SECTION 2

WHITE HORSE PARK RECREATIONAL VEHICLE DEVELOPMENT		
3rd. ELECTION DISTRICT		WORCESTER CO., MARYLAND
drawn: L.A.Y.	checked: RLW	revised:
scale: 1" = 50'	date: 3/83	sheet 4 of 5

Maryland State Archives