WCL 89/65

FILED
JUN 7 3 10 PM '84
WARNE C. LITTLETON
CLK. CT. CT.
WOR. CO.

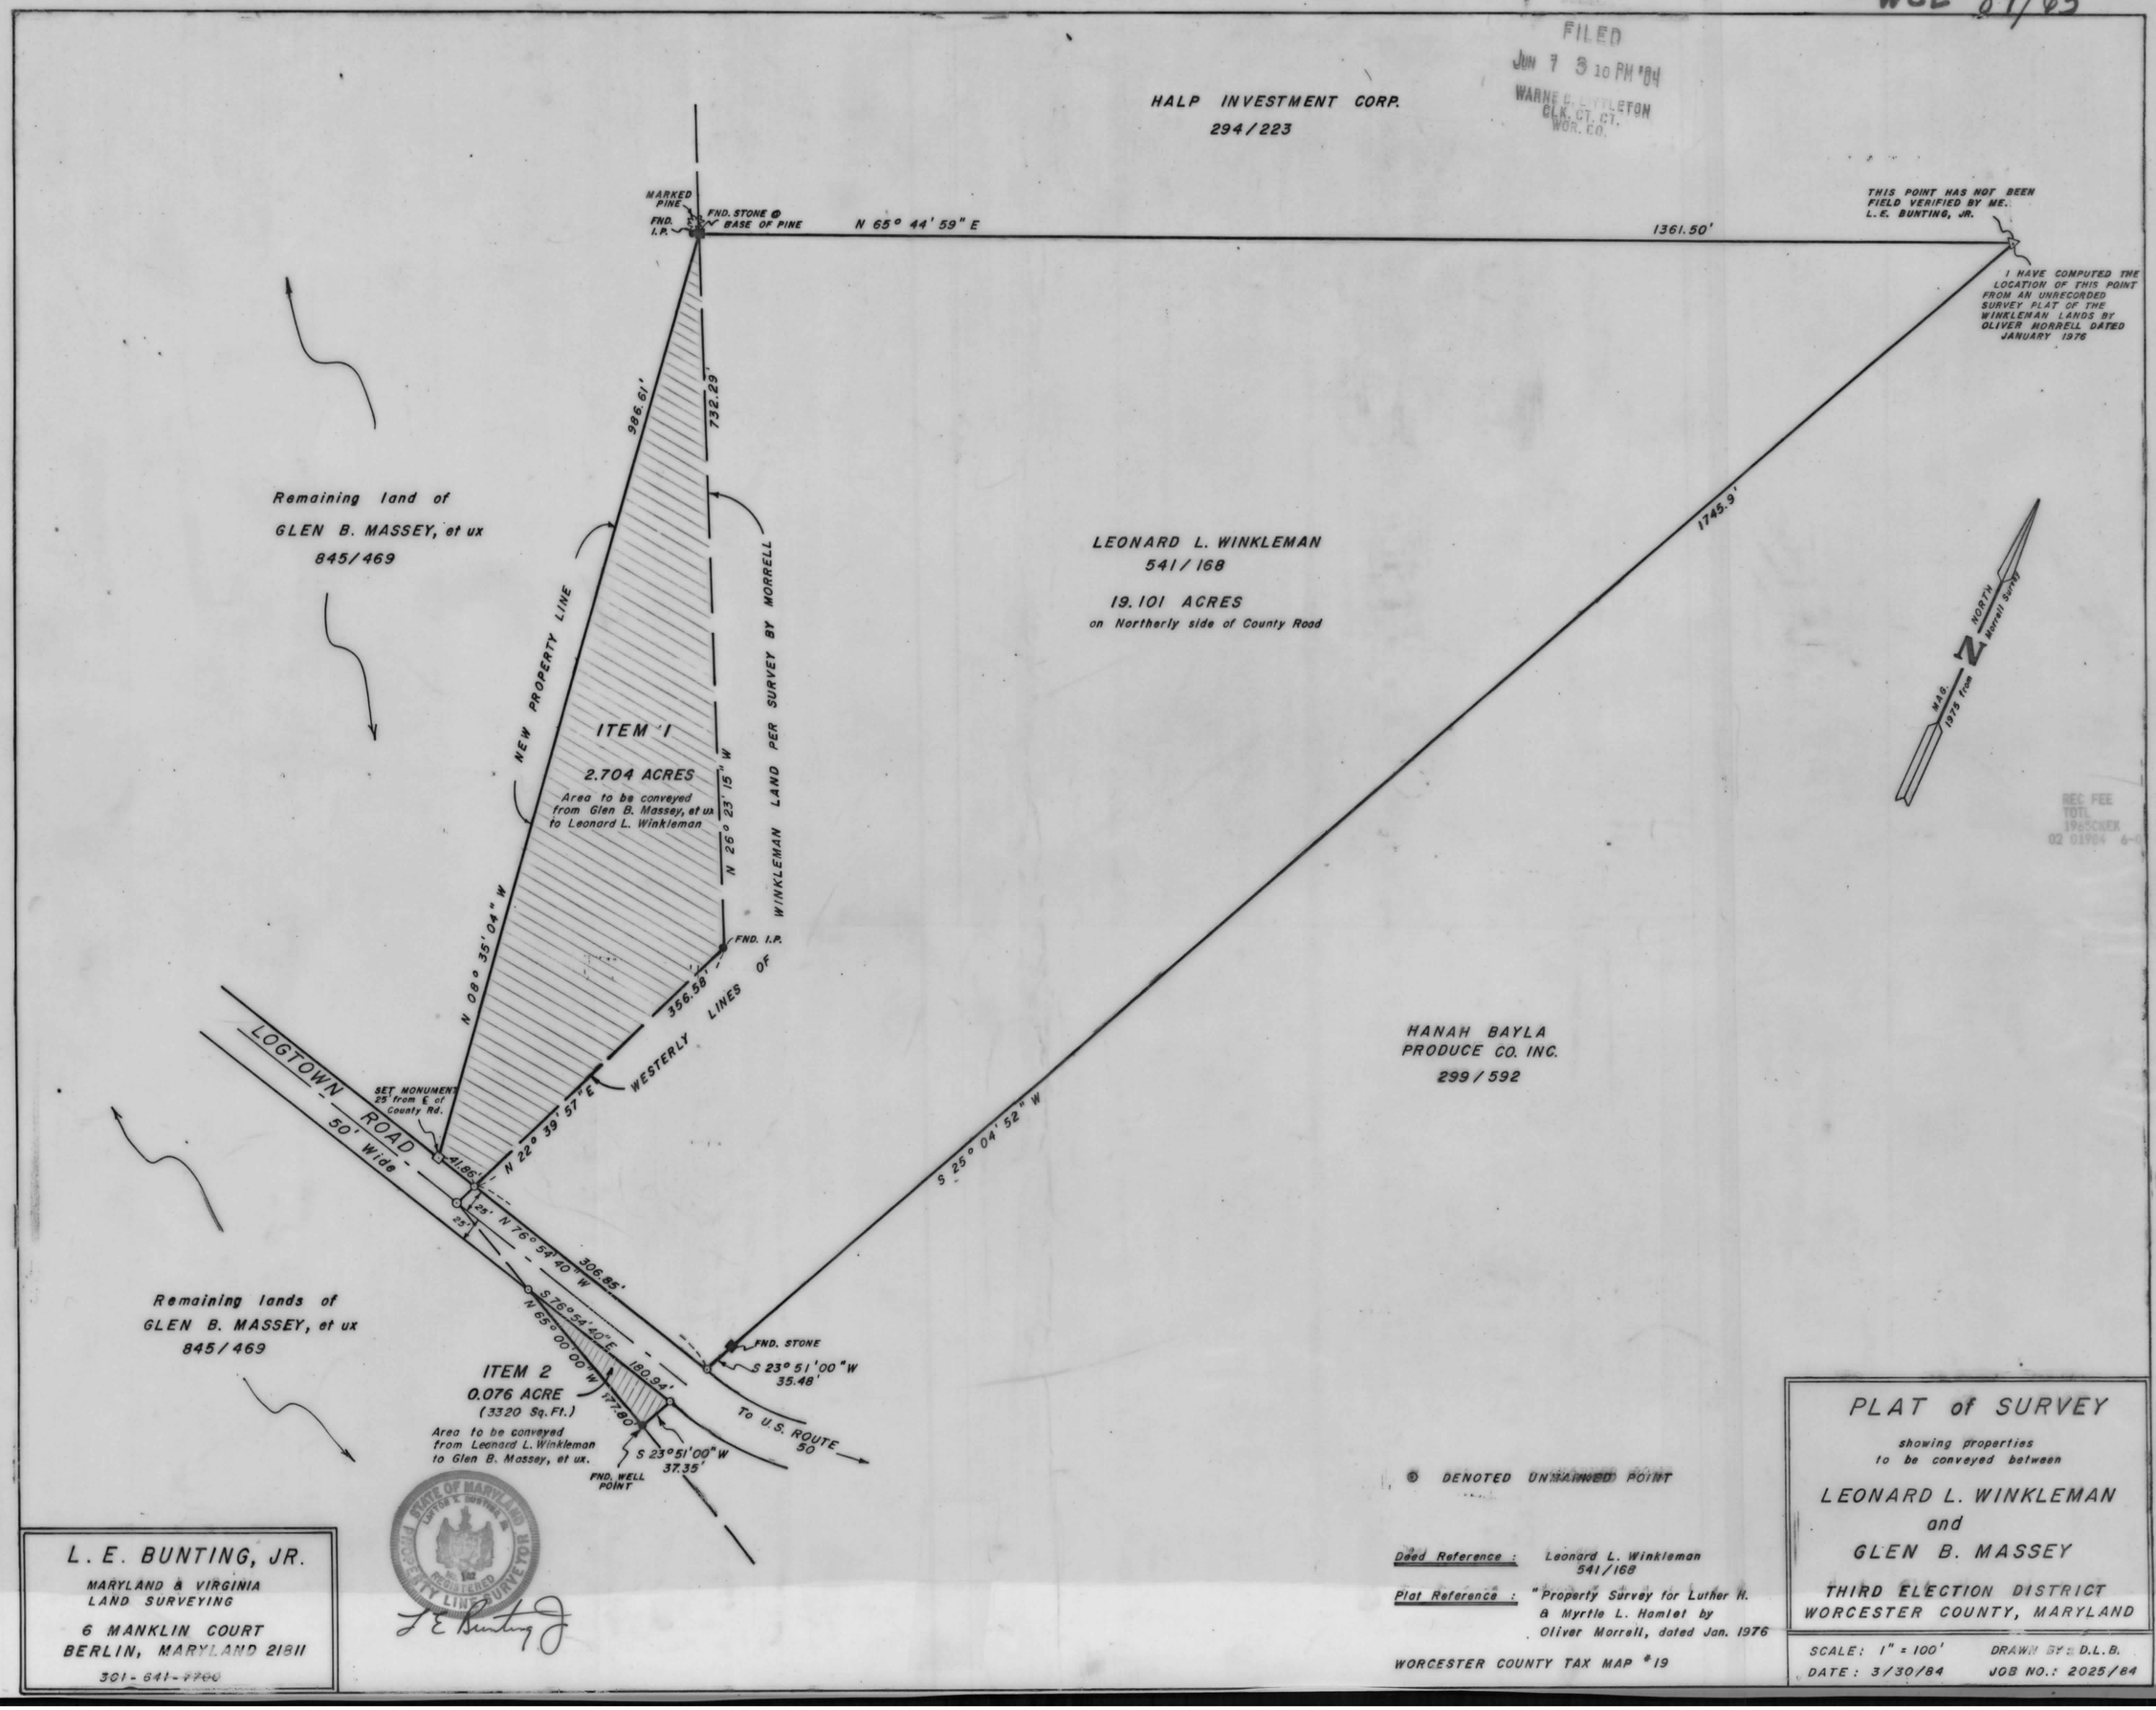

⊙ DENOTED UNMARKED POINT

Deed Reference : Leonard L. Winkleman 541/168

Plat Reference : "Property Survey for Luther H. & Myrtle L. Hamlet by Oliver Morrell, dated Jan. 1976

WORCESTER COUNTY TAX MAP #19

L. E. BUNTING, JR.
MARYLAND & VIRGINIA
LAND SURVEYING
6 MANKLIN COURT
BERLIN, MARYLAND 21811
301-641-7700

PLAT of SURVEY

showing properties to be conveyed between

LEONARD L. WINKLEMAN
and
GLEN B. MASSEY

THIRD ELECTION DISTRICT
WORCESTER COUNTY, MARYLAND

SCALE: 1" = 100'
DATE: 3/30/84
DRAWN BY: D.L.B.
JOB NO.: 2025/84

REC FEE 3.00
TOTL 3.00
1965CKEK 3.00
02 01984 6-0 P3:10

MSA CSU 2157-4714

Maryland State Archives