FILED
MAY 23 4 08 PM '84
WARNE C. LITTLETON
CLK. CT. CT.
WOR. CO.

WCL 89/15

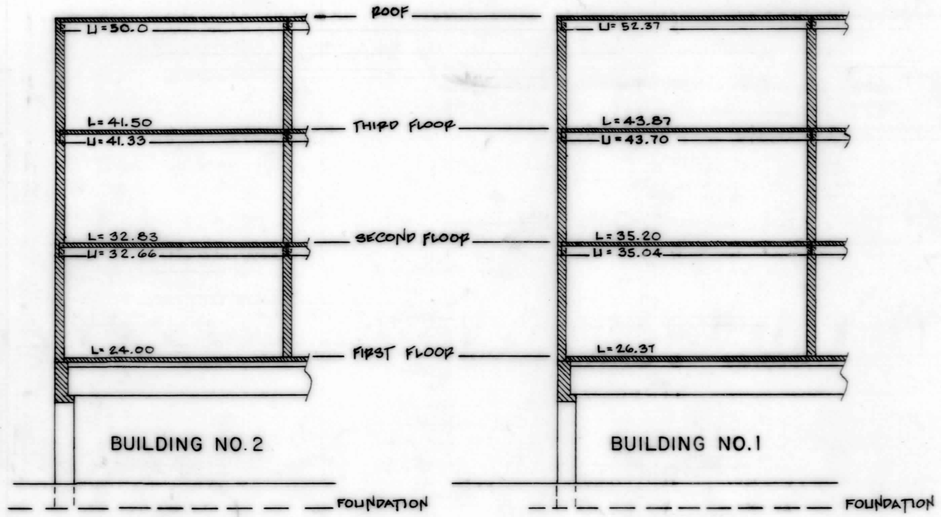

TYPICAL SECTIONS

LEGEND

UNIT ELEMENT

LIMITED COMMON ELEMENT

GENERAL COMMON ELEMENT

A = AREA OF UNIT IN SQUARE FEET

L = LOWER BOUNDARY OF UNIT

U = UPPER BOUNDARY OF UNIT

ELEVATIONS IN FEET FROM M.L.W. ATLANTIC OCEAN, OCEAN CITY, WORCESTER COUNTY, MARYLAND U.S.C.G.S. DATUM

SITE NOTES

PLAT = FENWICK, MARYLAND

BLOCK NO. = 16

LOTS = 5 & 8

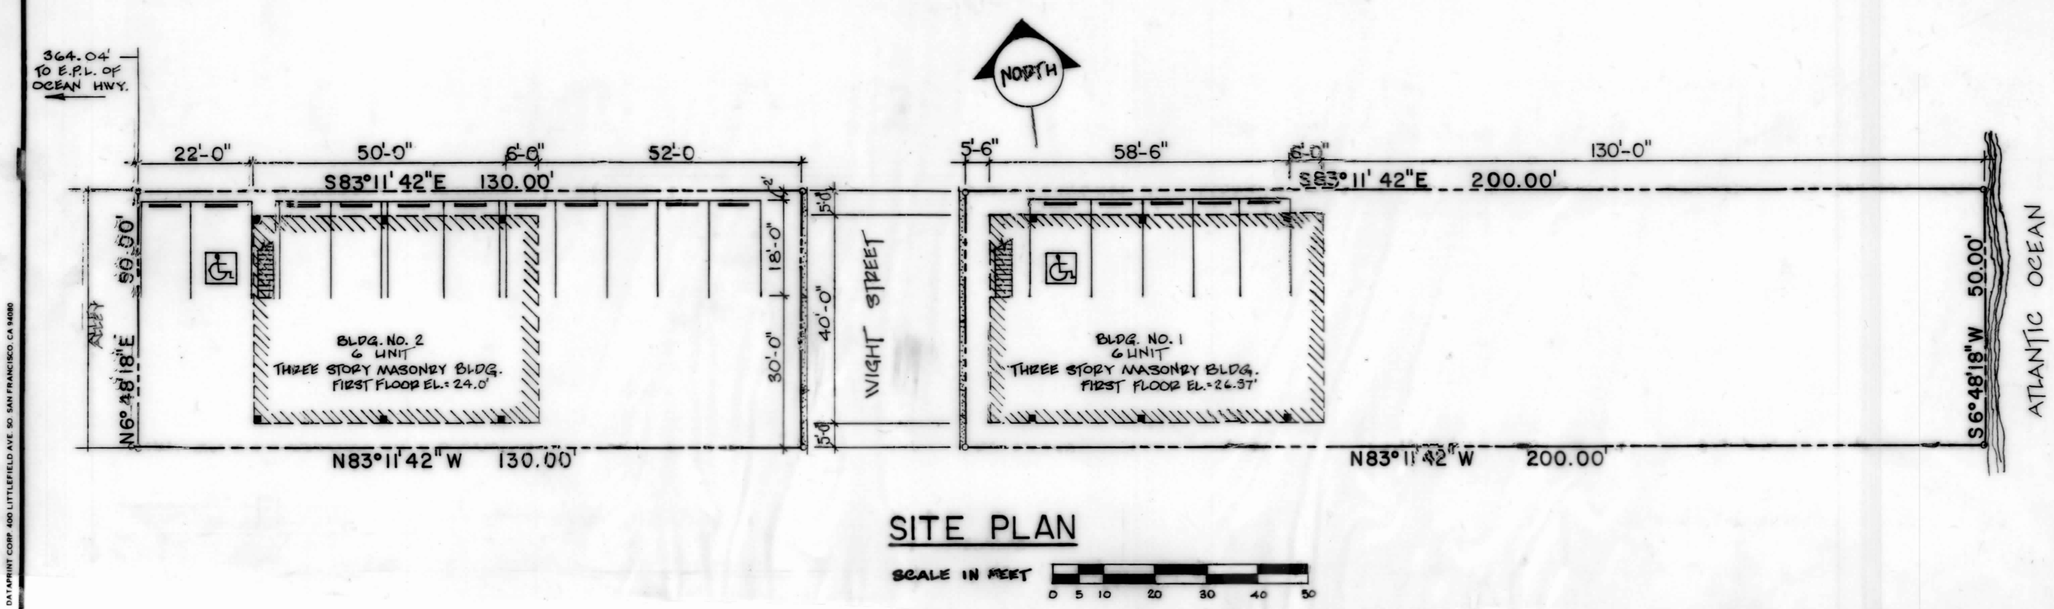

SITE PLAN

SCALE IN FEET 0 5 10 20 30 40 50

REVISIONS	BY

SAND DOLLAR CONDOMINIUM

DATE 1-25-84
SCALE
DRAWN WM
JOB
SHEET 2 OF 4 SHEETS

DATAPRINT CORP. 400 LITTLEFIELD AVE. SO. SAN FRANCISCO, CA 94080

MSA CSU 2157-4716-2

Maryland State Archives