WCL 89/29

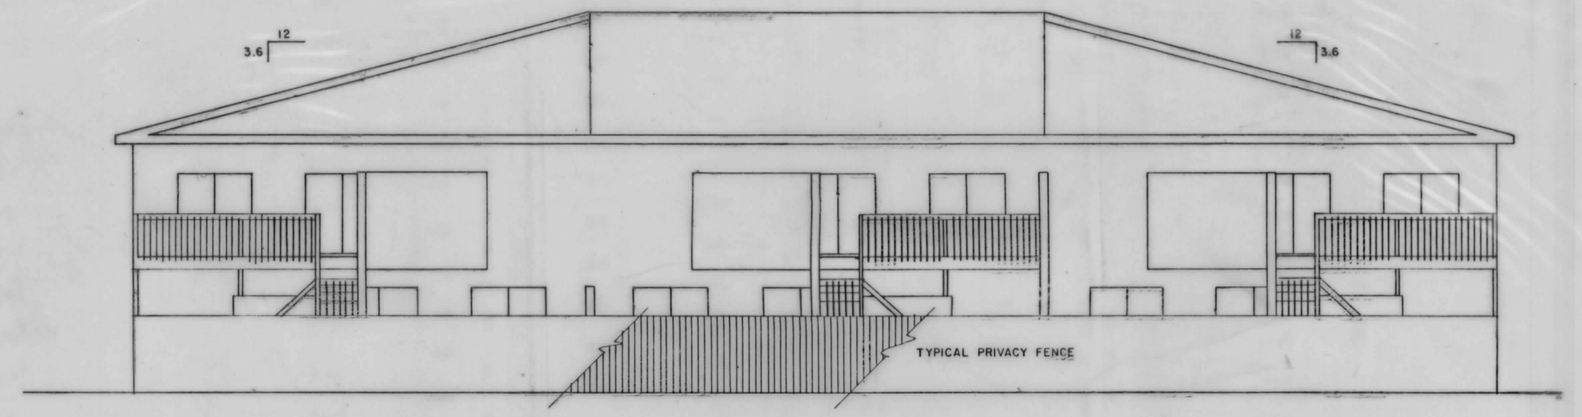

NORTH ELEVATION

NOTE:
ELEVATIONS BASED ON M.L.W.
ATLANTIC OCEAN (DATUM 1929)

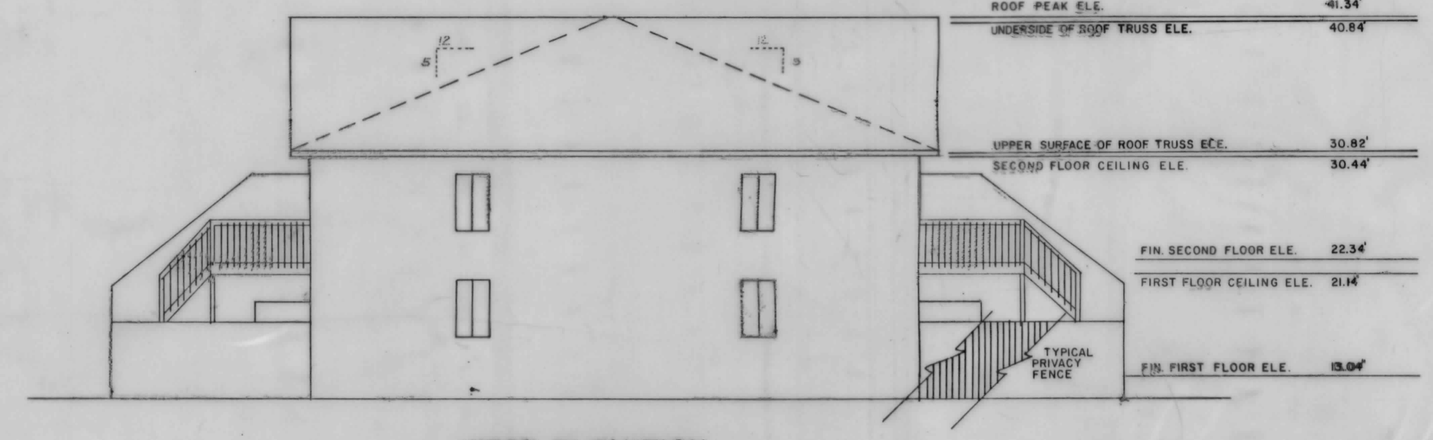

ROOF PEAK ELE.	41.34'
UNDERSIDE OF ROOF TRUSS ELE.	40.84'
UPPER SURFACE OF ROOF TRUSS ELE.	30.82'
SECOND FLOOR CEILING ELE.	30.44'
FIN. SECOND FLOOR ELE.	22.34'
FIRST FLOOR CEILING ELE.	21.14'
FIN. FIRST FLOOR ELE.	13.04'

WEST ELEVATION

LOEWER & ASSOCIATES
ENGINEERS, SURVEYORS AND REAL ESTATE
301 641-4040
R.F.D. 4 BOX 169 BERLIN, MARYLAND 21811

WHISPERING WOODS
CONDOMINIUM PHASE II

DATE: 5-24-84		REV:
SCALE: 1/8" = 1'-0"		DRWN: P.M.

LOTS 9 thru 18, BLOCK 63, FENWICK PLAT, EWR 1/40
10th ELECTION DISTRICT, WORCESTER COUNTY, MARYLAND

ELEVATIONS — 4 of 4

MSA CSU 2157-4719-4

Maryland State Archives