FILED
MAY 16 1 32 PM '84
WARNER ... ETCH
CLK. CT. CT.
WOR. CO.

WCL 89/8

NORTH ELEVATION

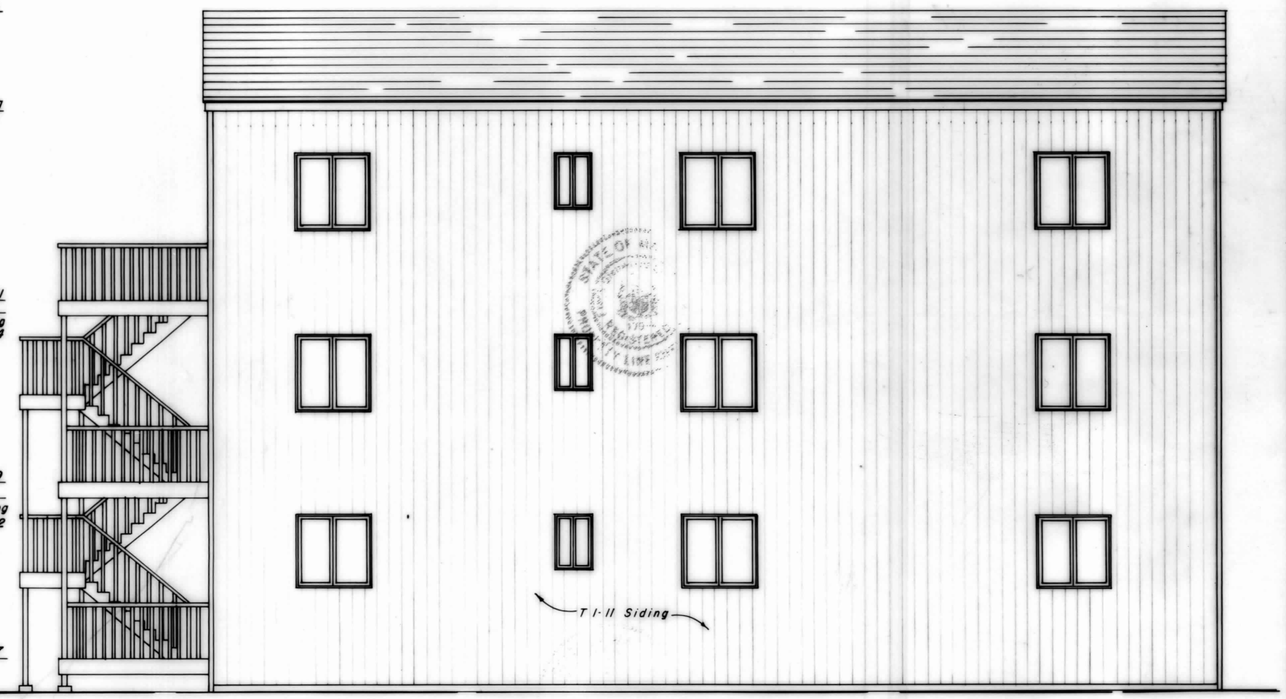

WEST ELEVATION

NOTE: Elevations refer to Mean Low Water, "1929" Datum with a correction factor of -1.57' to Mean Sea Level, "1929" Datum.

The lower and upper boundaries of each unit are the top of the floor joists and the bottom of the ceiling joists respectively.

EIGHT ON THE BAY CONDOMINIUM PHASE ONE		
Scale: 3/16" = 1'-0".	Approved: F. G. L. Jr.	Date: 16 Dec. 1983
File no.: 672/83	Revised:	Drawn by: WOM
FRANK G. LYNCH, Jr. and ASSOCIATES Surveying —— Land Planning Route 4, Box 299 B, Berlin, Maryland 21811 – Phone: 301-641-3773		
ELEVATIONS		Sheet 5 of 5

MSA CSV 2157-4722-5

Maryland State Archives