WCL 89/45

FILED
JUN 1 4 10 PM '84
WARNE C. LITTLETON
CLK. CT. CT.
WOR. CO.

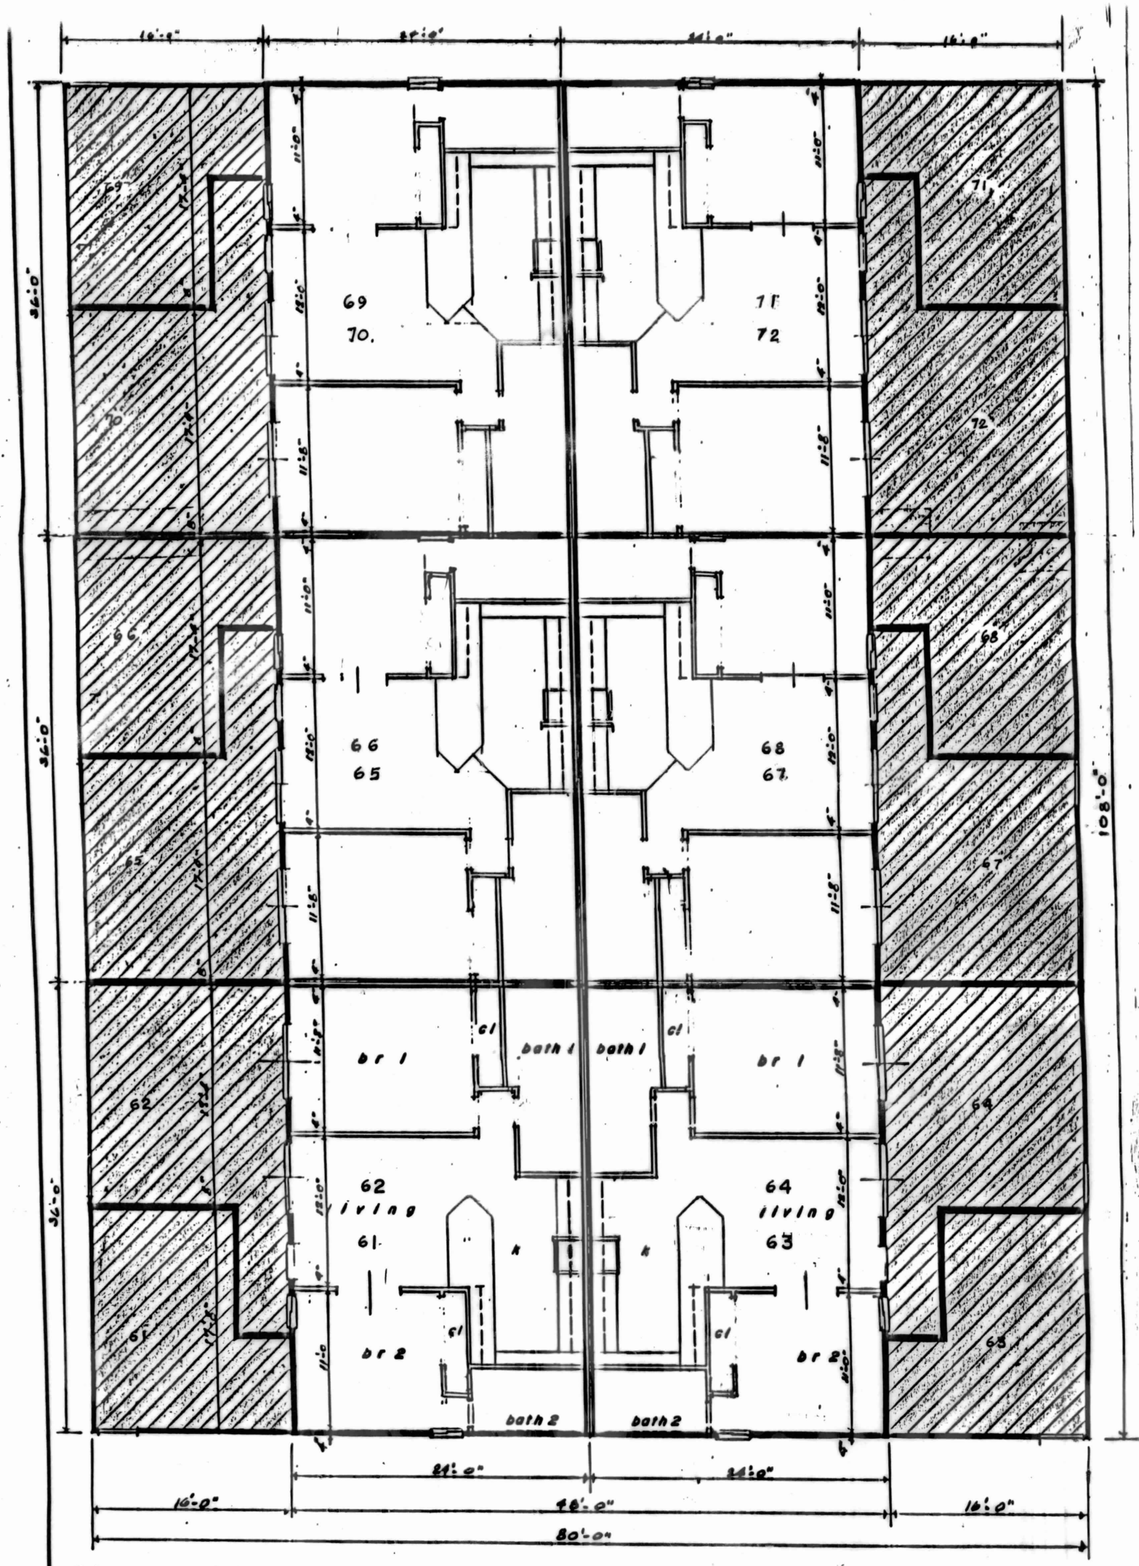

first floor plan ___ units 62, 64, 66, 68, 70 & 72

2nd floor plan ___ units 61, 63, 65, 67, 69 & 71

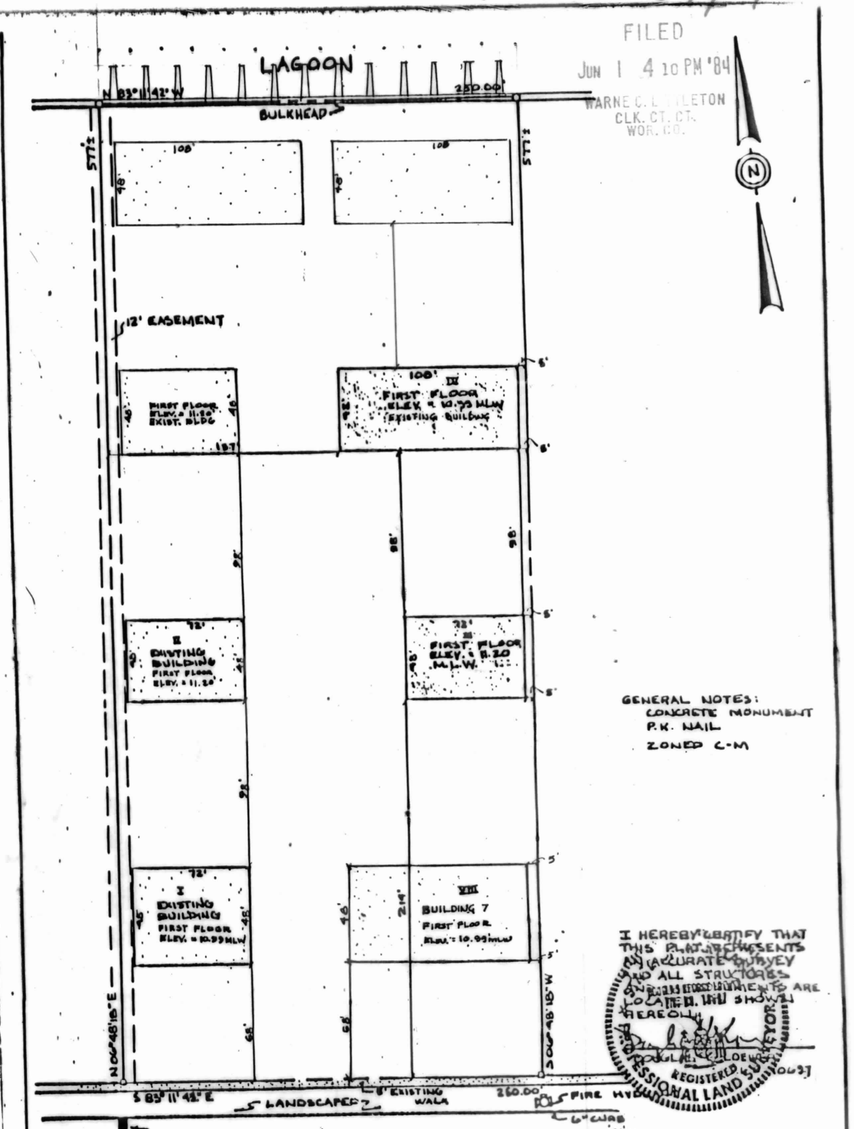

GENERAL NOTES:
CONCRETE MONUMENT
P.K. NAIL
ZONED C-M

I HEREBY CERTIFY THAT THIS PLAT REPRESENTS AN ACCURATE SURVEY AND ALL STRUCTURES AND IMPROVEMENTS ARE LOCATED AS SHOWN HEREON.

REGISTERED PROFESSIONAL LAND SURVEYOR

LOCATION SURVEY FOR HERITAGE DEV. CORP.
LOT 6, CAINE HARBOR MILE, SECTION 2
10TH ELECTION DISTRICT, WORCESTER CO., MARYLAND
DATE: 8.16.83 REV.:
SCALE: 1" = 60' DRWN: JA
= 8643

LOEWER & ASSOCIATES
ARCHITECTS, ENGINEERS & SURVEYORS, INC.
301-641-4040
R.F.D. 4 BOX 383A BERLIN, MARYLAND 21811

tfc aia

md regr. no. 1885-a

revisions:		
no.	date	description
1	1 Nov 83	added lim. com.
2	15 Nov 83	rev. phase III
3	1 dec 83	rev phase IV
4	15 dec 83	rev. Phase V
5	2 Feb 84	rev. Phases VI & VII
6	20 Mar 84	rev. Phase VIII

BOARD OF EXAMINERS AND REGISTRATION OF ARCHITECTS
1885-A
STATE OF MARYLAND

Thomas Francis Couzens III

club ocean villas condo.
phase VIII/2 units expanding to 80 units

scale: 1/8" = 1'-0"	location: lot 6 taylor dr	drawn: lr/tc
date: 7 Sep 83	project commission number: 95083	checked: tc

tf couzens aia architect
box 602 ocean city md 21842 301 289 8687

bldg. floor plans

drawing number: 95083 3 of 5

MSA CSU 2157-4723-3

Maryland State Archives