WCL

95/17

FILED
Nov 20 4 1 PM '84
RECORDED IN
LIBER NO. FOLIO
WARNE
CLERK
BY

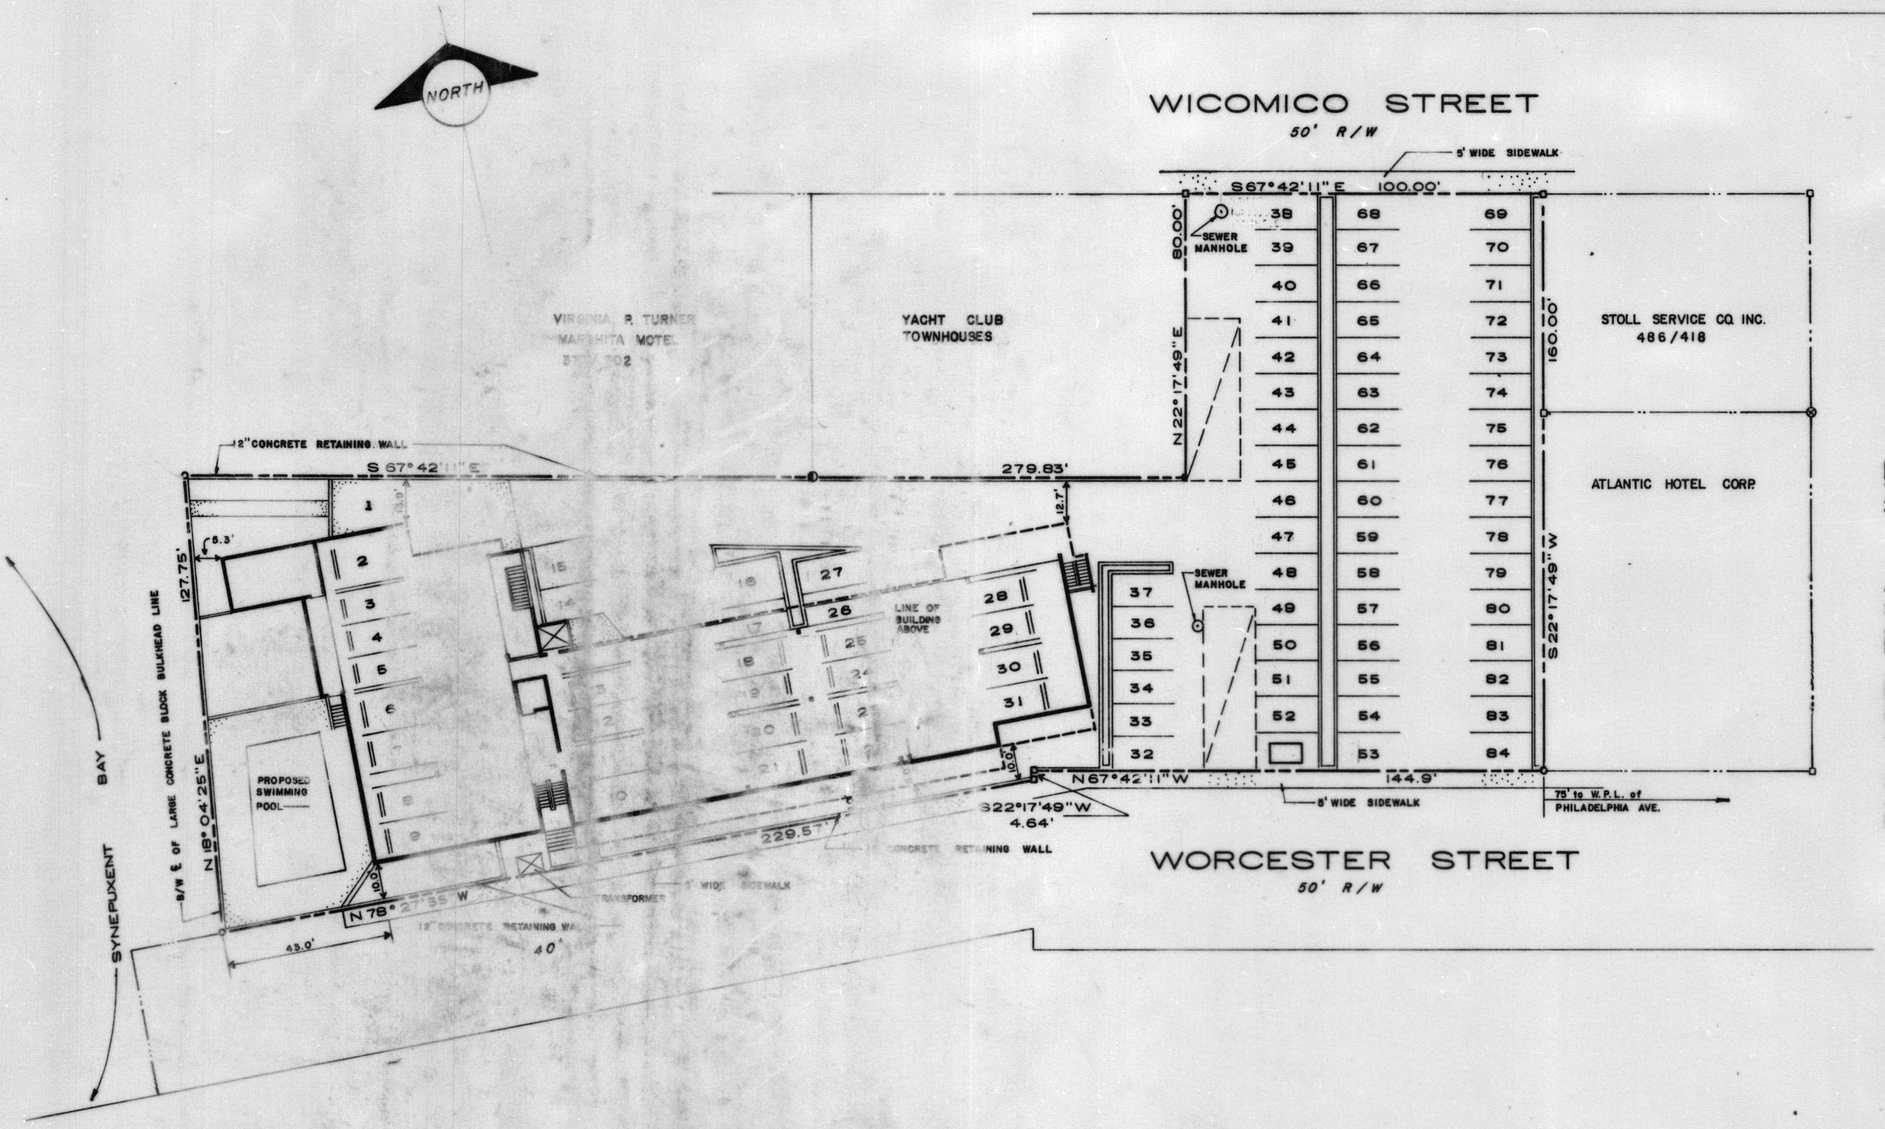

17 x 22 CONDOMINIUM FORM No. 7202

SITE PLAN

LEGEND

- ◻ DENOTES CONCRETE MONUMENT
- ● DENOTES IRON PIPE
- ○ DENOTES UNMARKED POINT
- ⊗ DENOTES DRILL HOLE IN SIDEWALK
- ◐ DENOTES REBAR

TOTAL AREA OF CONDOMINIUM PROPERTY - ±44,091 sq. ft.

0' 5' 10' 20' 40' 80' 120' 200'

SCALE IN FEET

ASSATEAGUE (HOUSE) CONDOMINIUM

Dr. by: G.W.H. Date: OCTOBER, 1984 Job No.: 83-009 SHEET 2 OF 6

Maryland State Archives