FILED
Nov 29 3 41 PM '84
RECORDED IN
LIBER NO. ____ FOLIO ____
WARNE C. [illegible]
CLERK OF [illegible]
BY ____

WCL 95/28

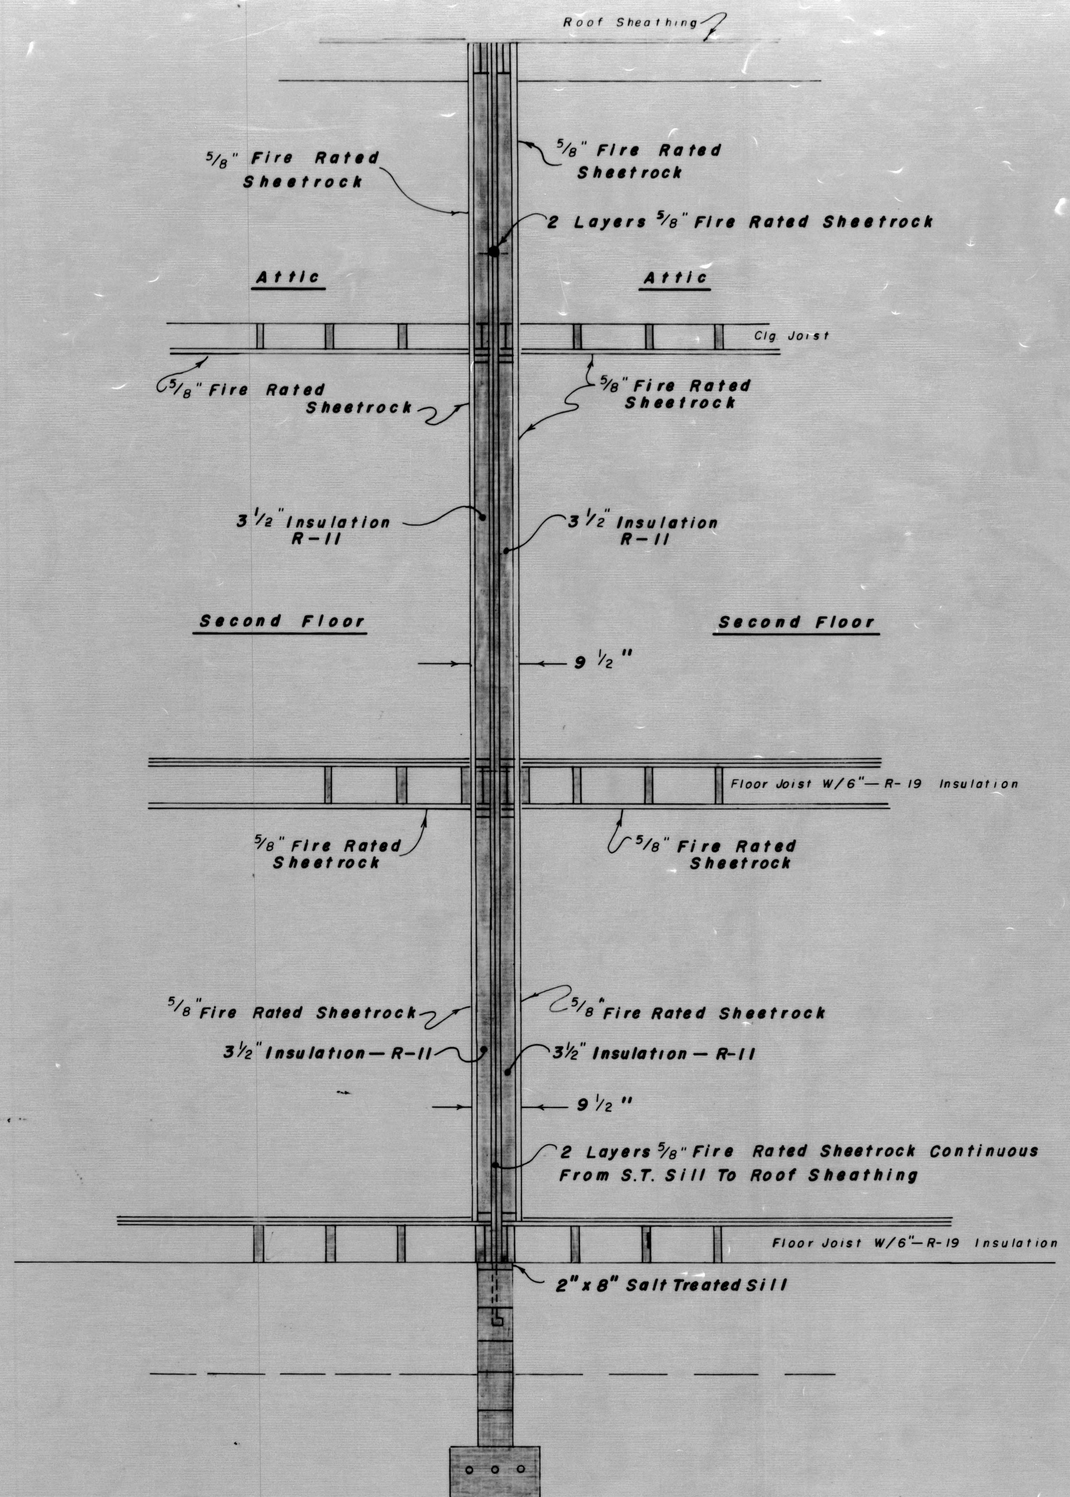

Common Element

Unit Element

Limited Common Element

FIRE WALL SECTION
SCALE 1/2" = 1.0'

Building Number One

SHEET NO. 3 OF 6

"SONESTA II CONDOMINIUMS"

Condominium Plat Phase One

"FENWICK ISLAND CITY"

Part of Lots 5 & 6, Block 62

Ocean City, Maryland Worcester County
Tenth Elect. Dist.

HAMPSHIRE HAMPSHIRE & ANDREWS
226 N. Division Street
Salisbury, Maryland

STATE OF MARYLAND
HAROLD W. HAMPSHIRE
REGISTERED
LAND SURVEYOR

Harold W. Hampshire
Reg. Prof. Land Surveyor
No. 5094

Maryland State Archives