WCL √ 98/9

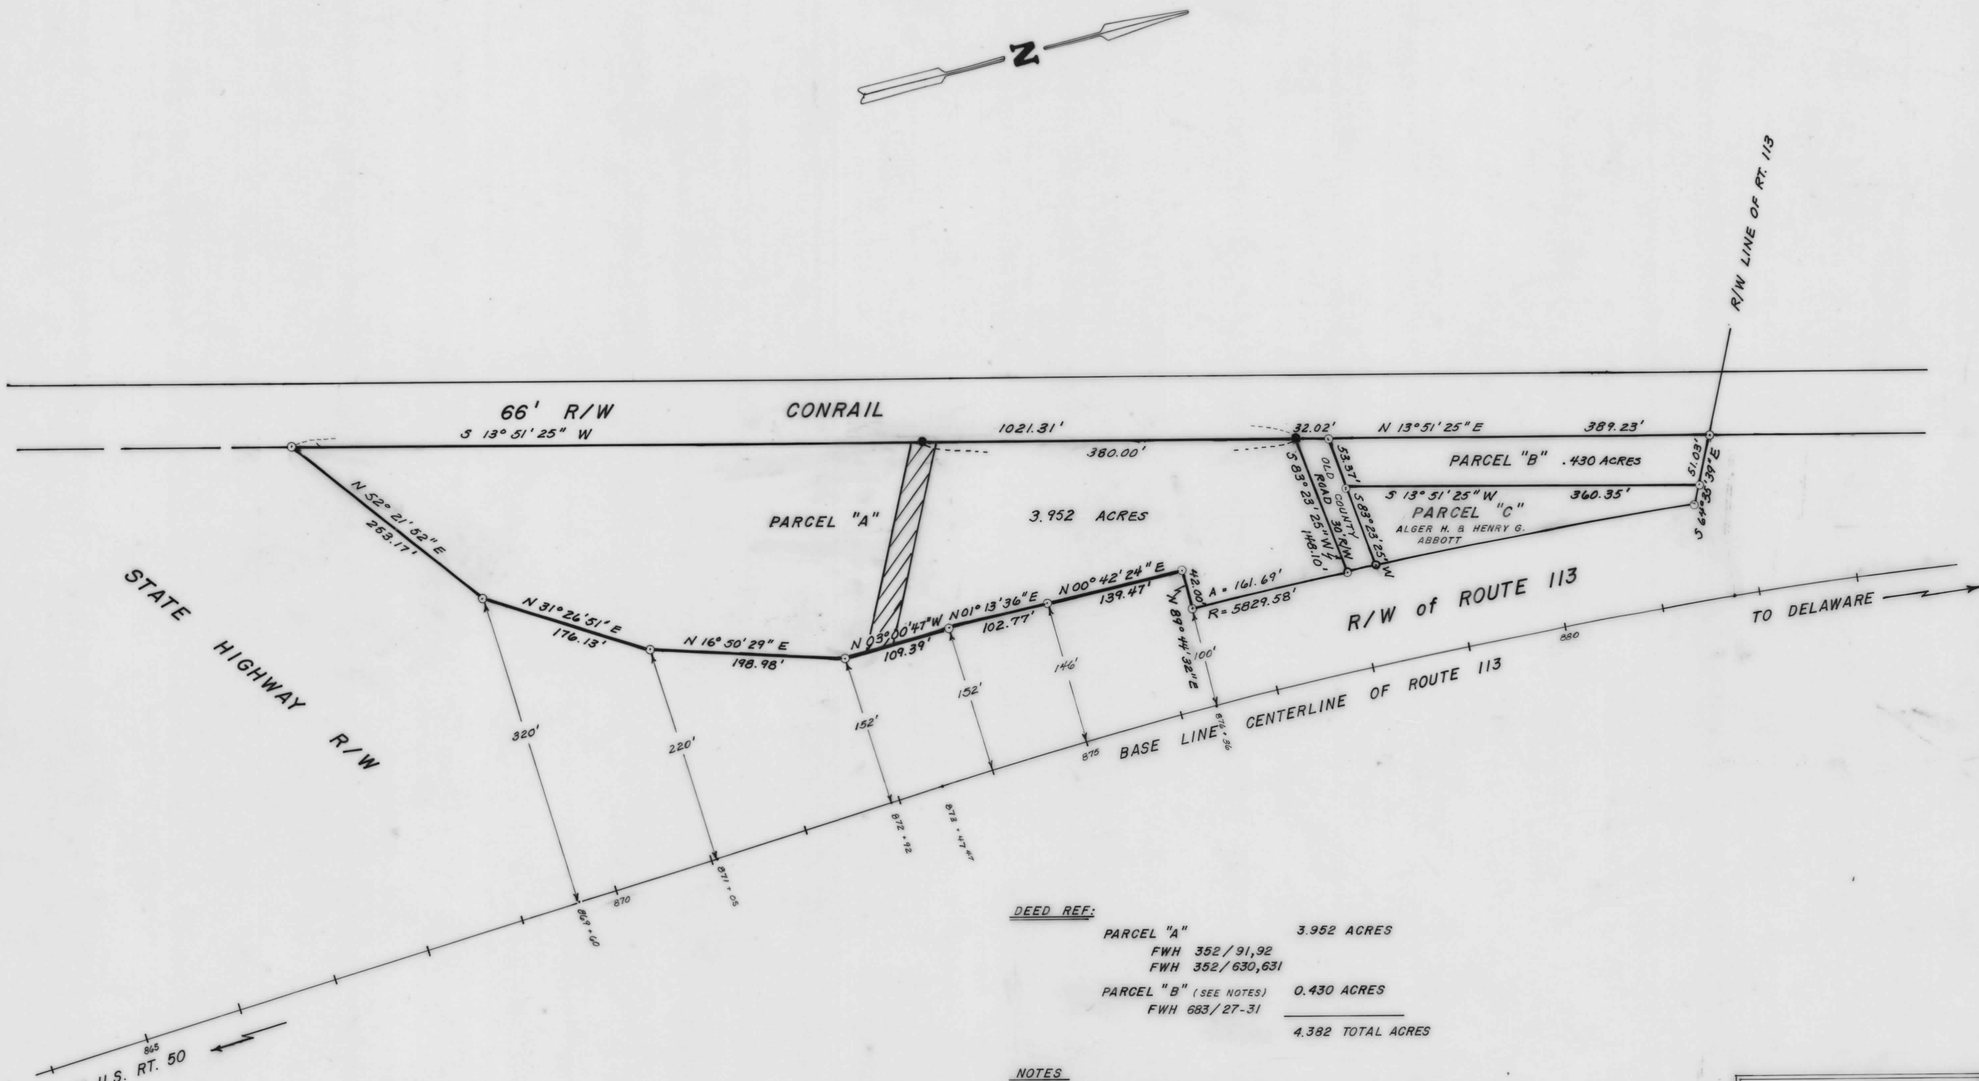

DEED REF:

PARCEL "A"	3.952 ACRES
FWH 352/91,92	
FWH 352/630,631	
PARCEL "B" (SEE NOTES)	0.430 ACRES
FWH 683/27-31	
	4.382 TOTAL ACRES

NOTES

1) PARCEL "B" IS CONVEYED TO THESE OWNERS AS AN UNDIVIDED ONE HALF INTEREST. OTHER UNDIVIDED ONE HALF INTEREST OWNED BY ALGER H. ABBOTT & HENRY G. ABBOTT.

2) I DETERMINE IN THIS SURVEY THAT S.H.A. PLAT # 46607, REFERRED TO IN LIBER FWH 683/27-31 IS MATHEMATICALLY INCORRECT. MY SURVEY OF PARCEL "B" AS SHOWN ABOVE DESCRIBES THE AREA THAT I BELIEVE THE DEED FWH 683/27-31 INTENDED TO CONVEY.

● DENOTES FOUND PIPES

⊙ DENOTES SET PIPES

▨ DENOTES 25' DRAINAGE EASEMENT

PLAT
SHOWING PROPERTY OF
KNEASS C. HARRINGTON
MARIANNE L. HARRINGTON
AND
GEORGE J. HESS, JR.
MARIE E. HESS
THIRD ELECTION DISTRICT
WORCESTER COUNTY, MARYLAND

L. E. BUNTING, JR. L.S.
SURVEYING - LAND PLANNING
6 MANKLIN COURT
BERLIN, MARYLAND 21811

SCALE: 1" = 100' DATE: 1-22-80

MSA CEU 2157-4973 p81199

REC FEE 5.00
TOTL 5.00
8931CKEK 5.00
03 01985 4-19 A9:48

Maryland State Archives