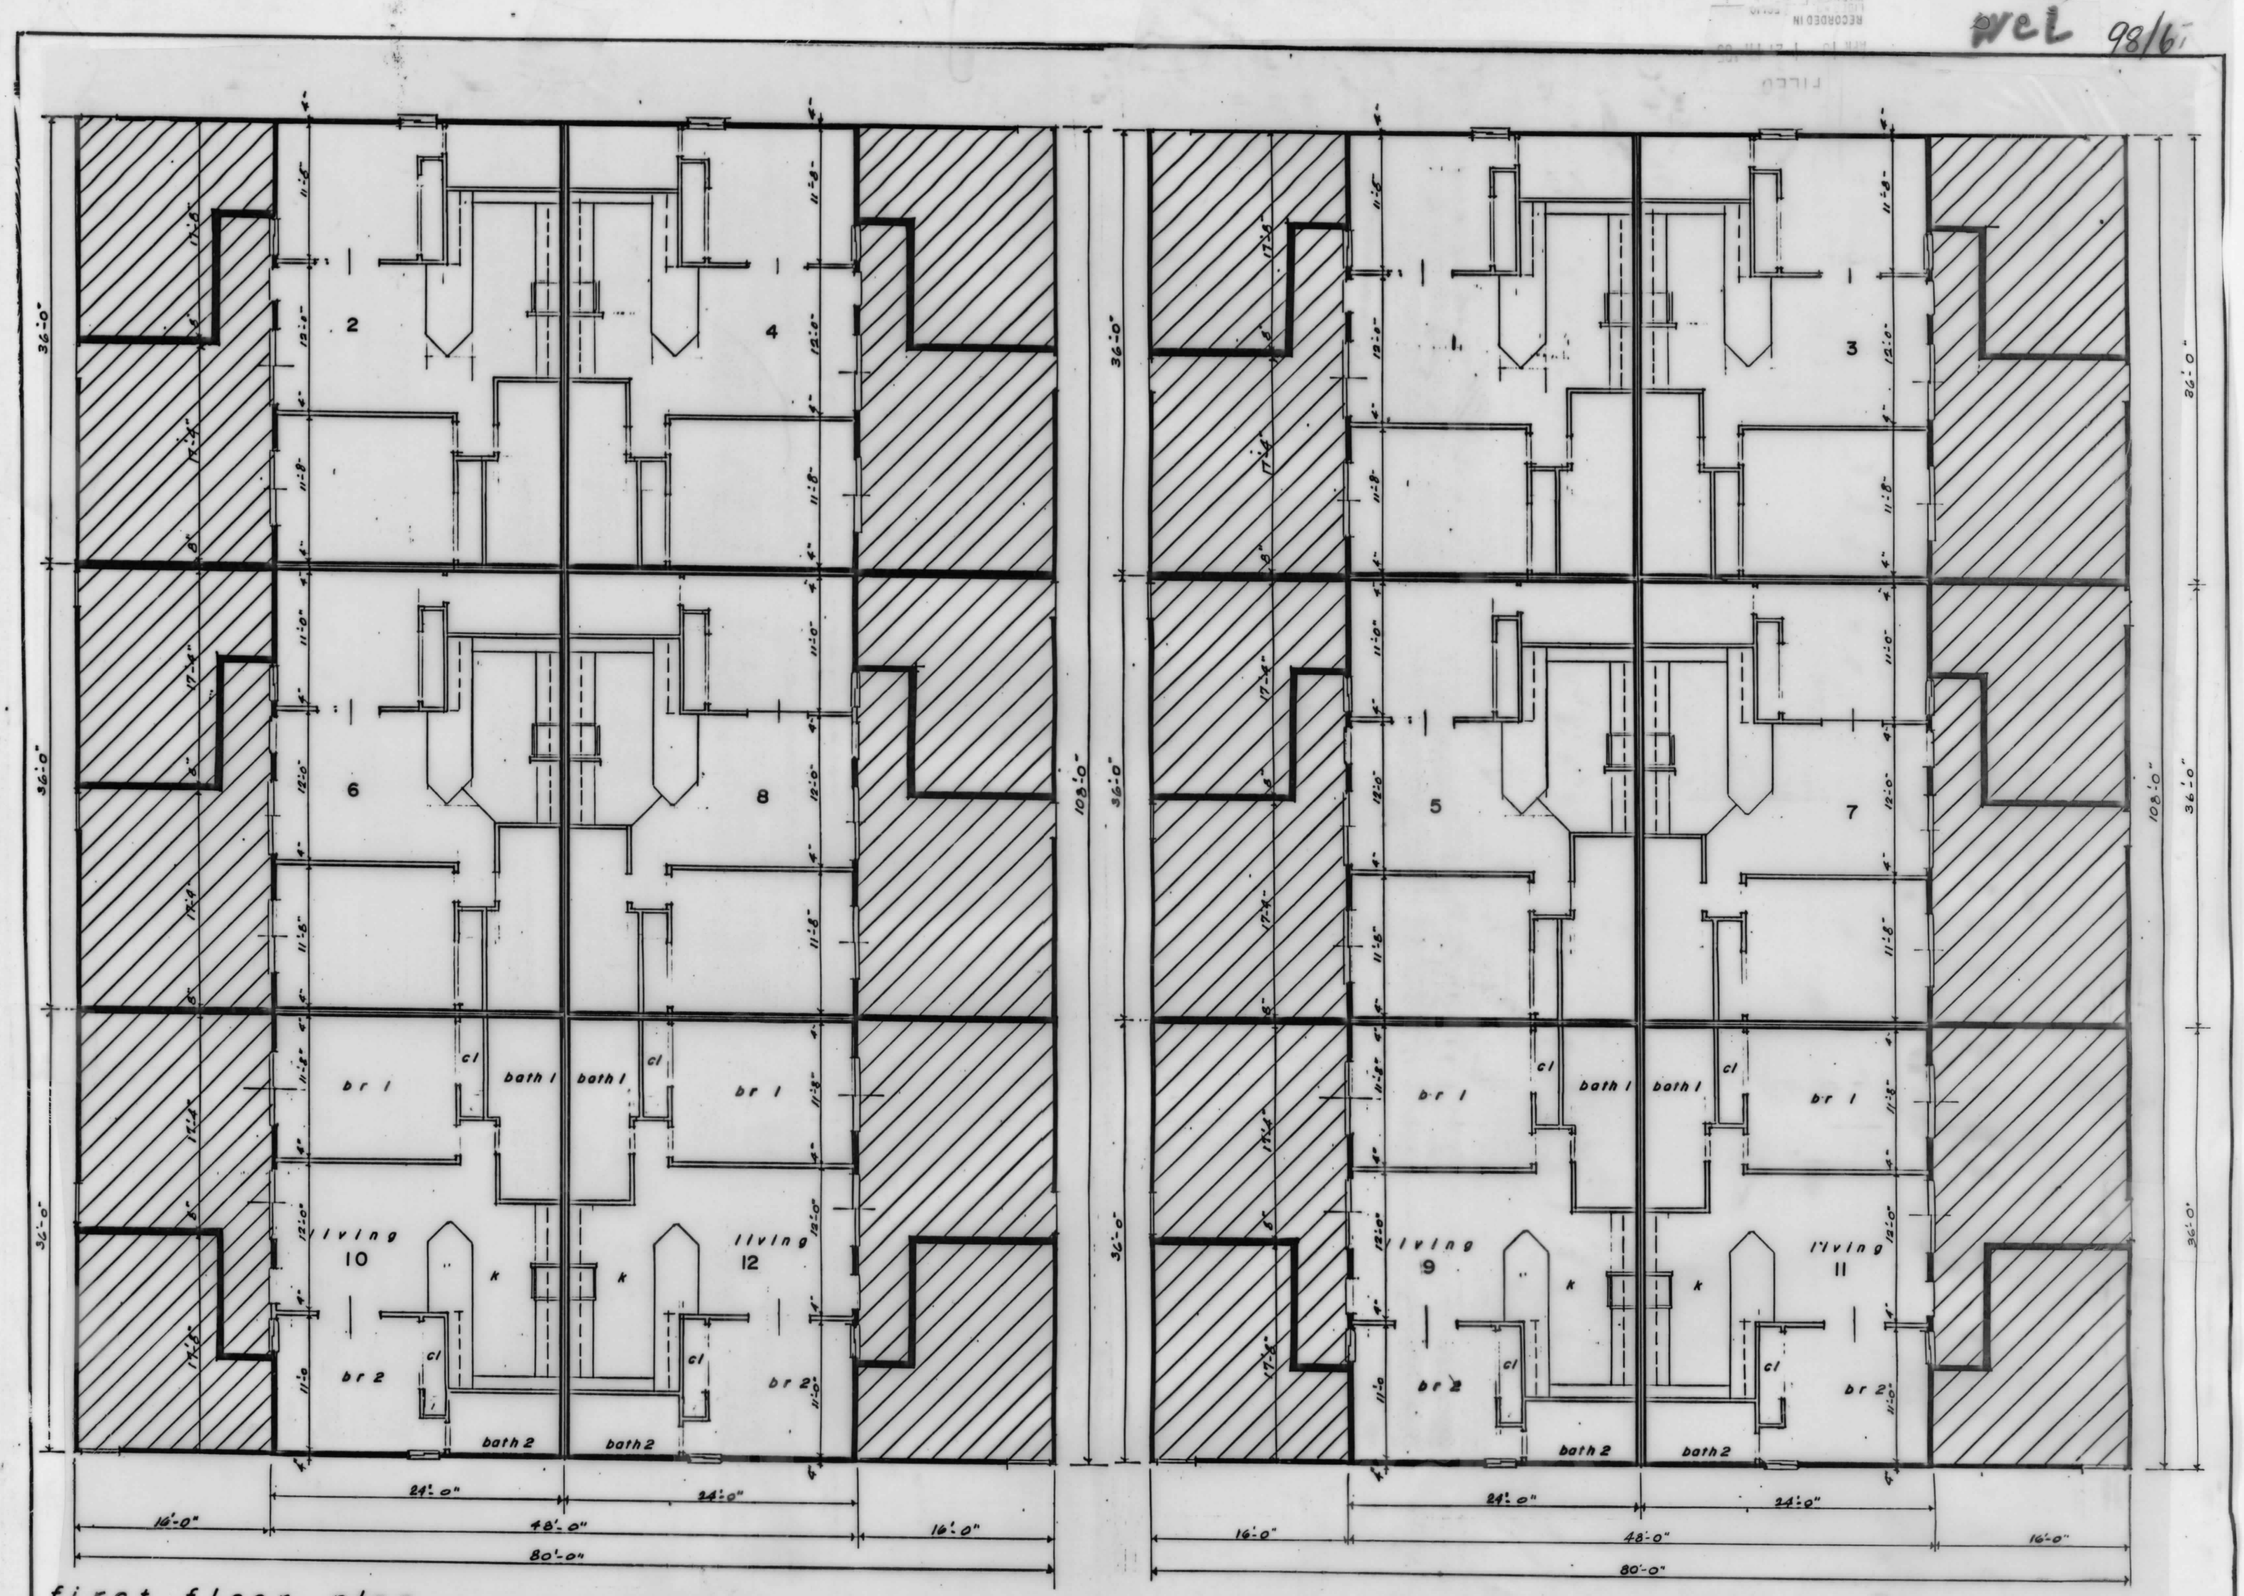

first floor plan 1/8"=1'-0"

second floor plan 1/8"=1'-0"

LIGHTHOUSE POINT VILLAS CONDOMINIUM

T. F. COUZENS, A.I.A., ARCHITECT BOX 602 O.C., MD.

Rev: 11 Jan 85
23 Sep 84 96483 A 2

Maryland State Archives