RHO 138/4

FILED

FEB 1 1 30 PM '94

RICHARD H. OUTTEN-
CLK. CT. CT.

N

BUILDING NO. 7 - FLOOR PLAN

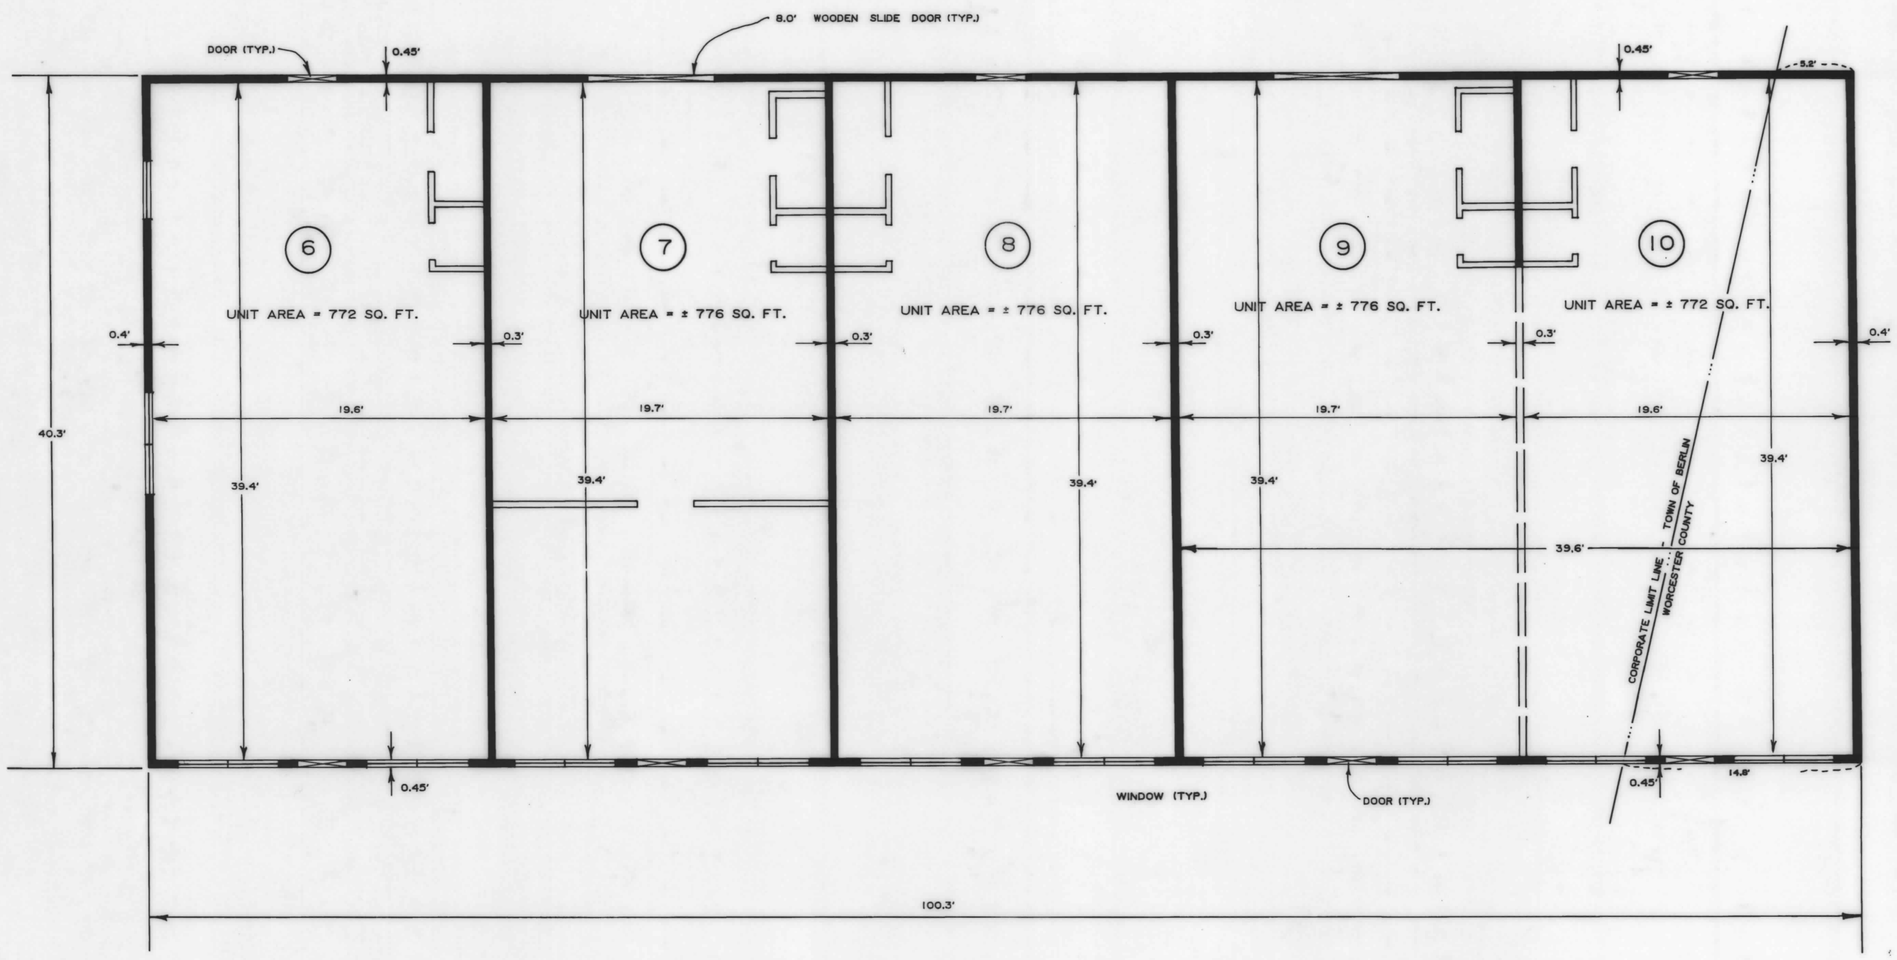

LEGEND:

- DENOTES UNIT ELEMENT
- DENOTES COMMON ELEMENT WALLS
- DENOTES WINDOW - LIMITED COMMON ELEMENT
- DENOTES DOOR - LIMITED COMMON ELEMENT

L. E. BUNTING SURVEYS, INC.
MARYLAND & VIRGINIA
LAND SURVEYING
24 BROAD STREET
BERLIN, MARYLAND 21811
410-641-3313

UNION STATION CONDOMINIUM
BUILDING NO. 7, UNITS 6 - 10
TOWN OF BERLIN
THIRD ELECTION DISTRICT
WORCESTER COUNTY, MARYLAND

DATE: OCT. 1993
REVISIONS: 1/11/94
JOB NO.: 3853 / 93
SCALE: 1" = 6.0'
SHEET NO.: 4 OF 7

MSA CSU 2157-5085-4

Maryland State Archives