R.H.O. 137/1

RHO 137/1

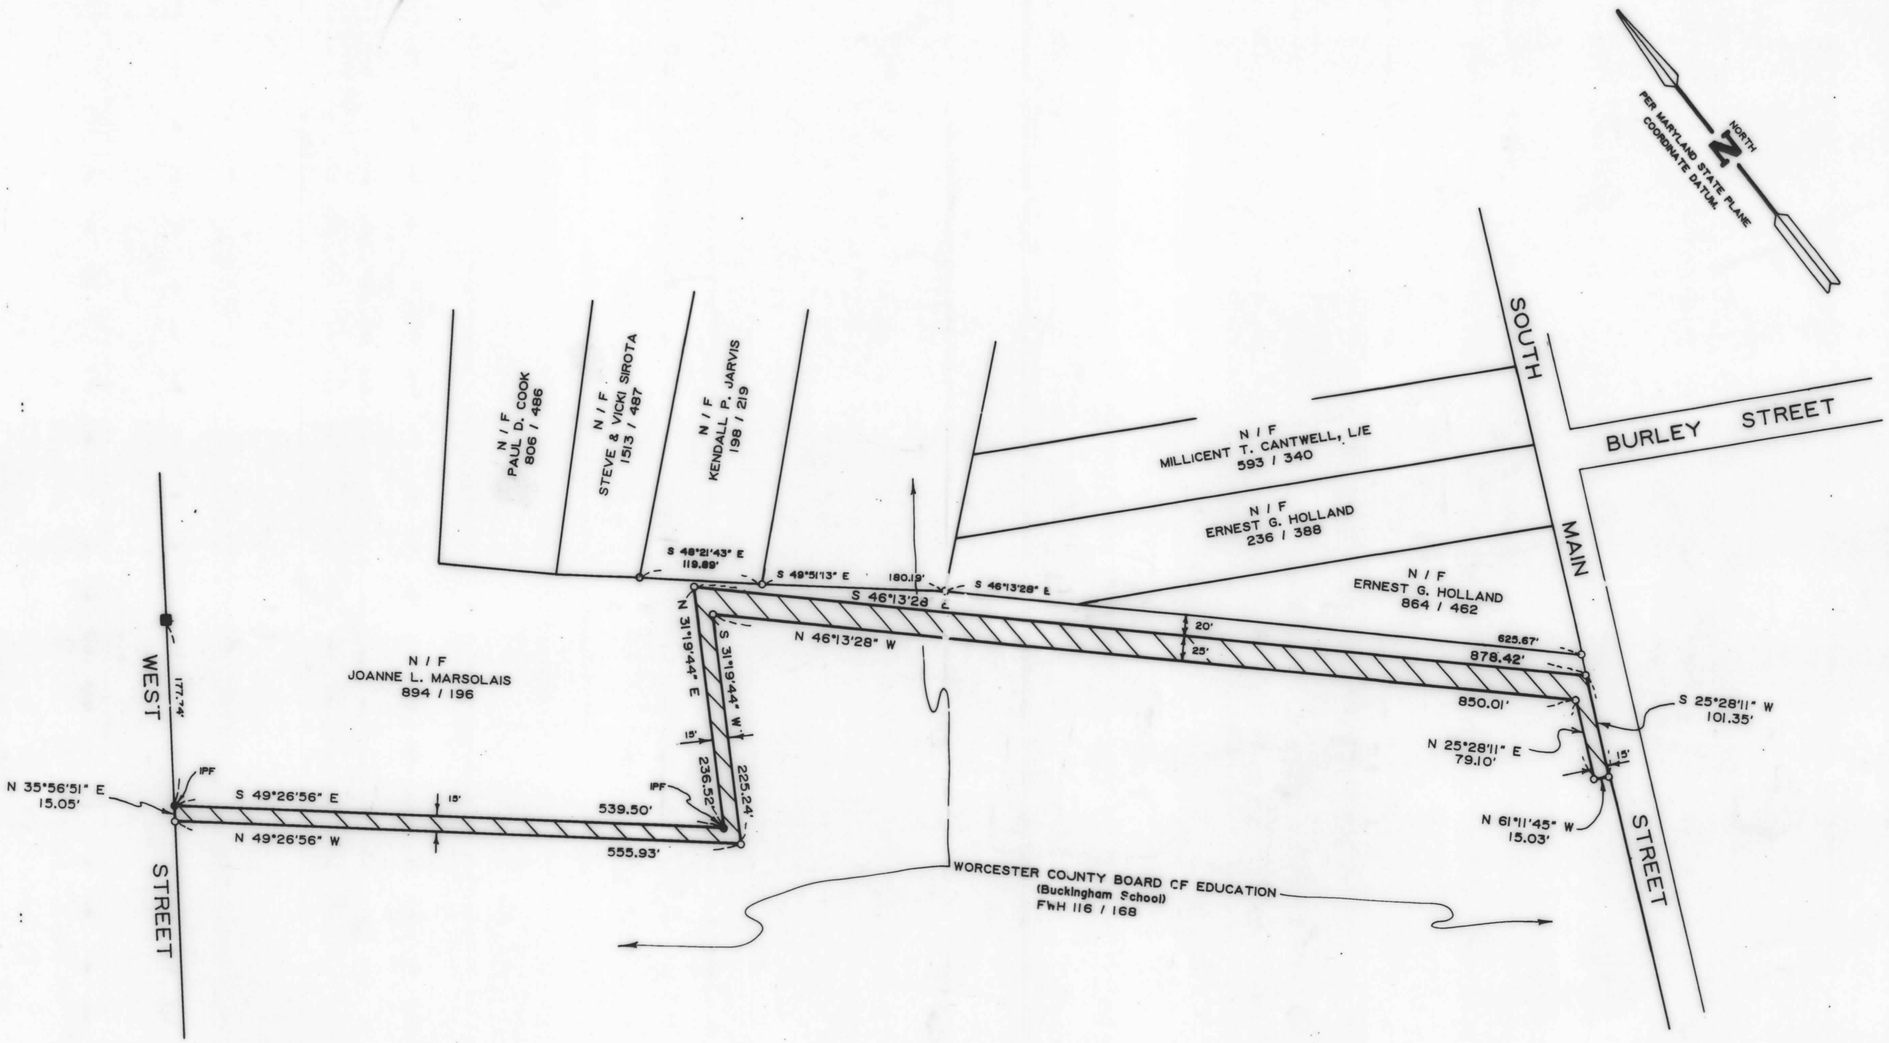

AREA OF UTILITY EASEMENT
= ± 34,638 sq. ft
= ± 0.795 acres

DENOTES UTILITY EASEMENT

STATE OF MARYLAND LATTON E. BUNTING JR. REGISTERED PROPERTY LINE SURVEYOR

L. E. Bunting Surveys, Inc.
MARYLAND & VIRGINIA
LAND SURVEYING
24 BROAD STREET
BERLIN, MARYLAND 21811
301-641-3313

PLAT SHOWING
15 & 25 FOOT WIDE UTILITY EASEMENT
to
MAYOR & COUNCIL OF BERLIN
thru lands of
WORCESTER COUNTY BOARD OF EDUCATION

PARCEL # 1045, TAX MAP # 302
Town of Berlin
THIRD ELECTION DISTRICT
WORCESTER COUNTY, MARYLAND
SCALE: 1" = 100' DATE: 1 / 10 / 92
JOB NO.: 4235 / 92
REVISED: 8 / 2 / 93

2157-
MSA CSU 5123

REC FEE 5.00
TOTL 5.00
5481CKEK 5.00
03 01993 9-08 A8:08

Maryland State Archives