R.H.O. 137/48

RHO 137/48

FILED

Dec 9 12 33 PM '93

RICHARD H. OUTTEN-
CLK. CT. CT.
WOR. CO.

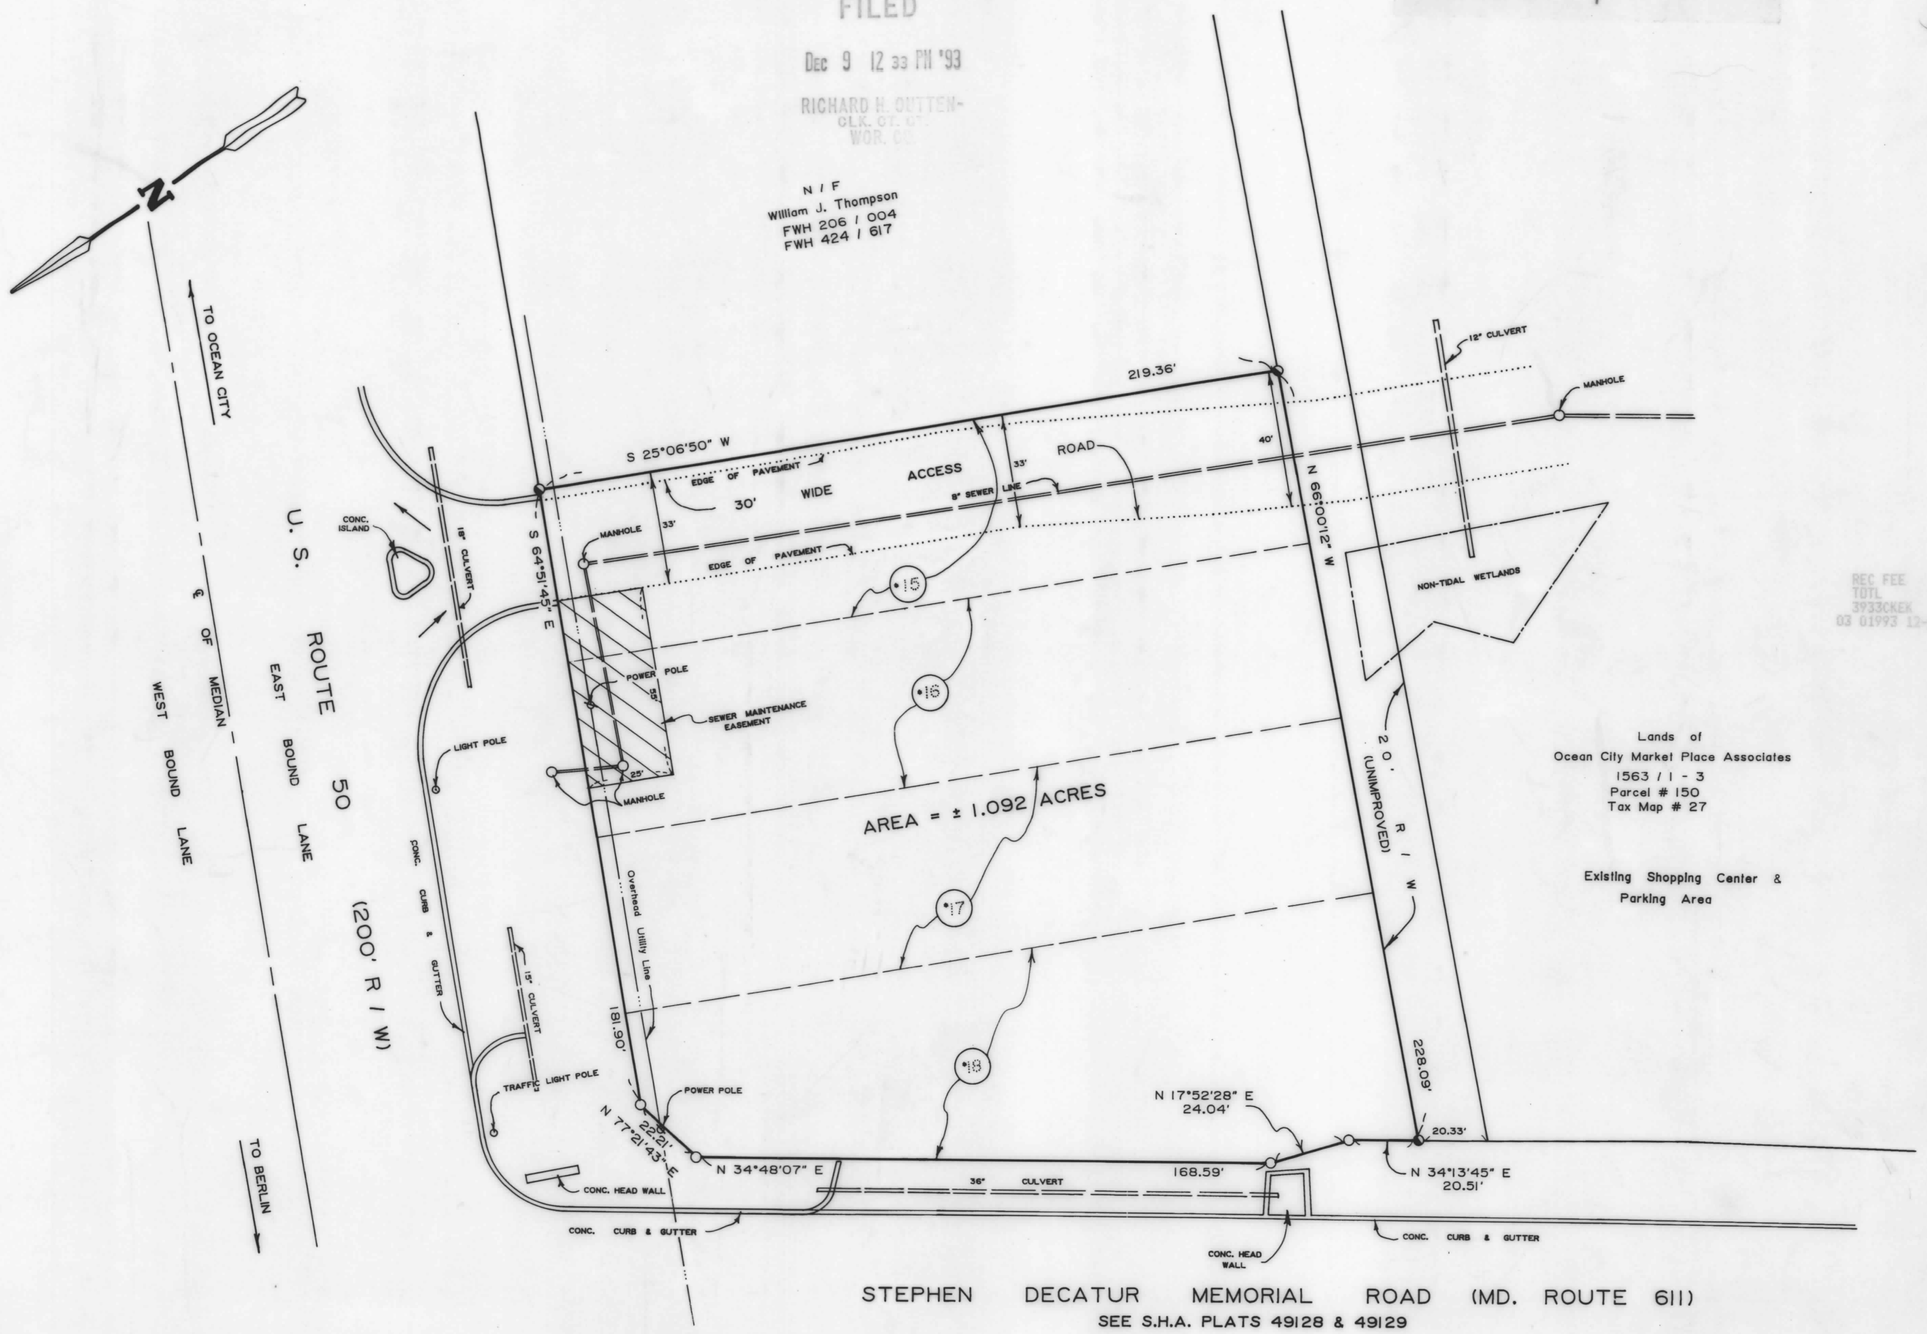

Lands of
Ocean City Market Place Associates
1563 / 1 - 3
Parcel # 150
Tax Map # 27

Existing Shopping Center &
Parking Area

REC FEE 5.00
TOTL 5.00
3933CKEK 5.00
03 01993 12-09P12:32

STATE OF MARYLAND
LAYTON E. BUNTING JR.
No. 842
REGISTERED
PROPERTY LINE SURVEYOR

L. E. Bunting, Jr. 11/19/93
Date

L. E. Bunting Surveys, Inc.
MARYLAND & VIRGINIA
LAND SURVEYING
24 BROAD STREET
BERLIN, MARYLAND 21811
410-641-3313

* Asterisk denotes lots as shown on a plat titled "Plat of Elliott's Development Plat No. 2", made by W. D. Pitts on 1 / 7 / 1944.

LEGEND:
- ● Denotes Iron Pipe, set
- ○ Denotes Unmarked Point

DEED REFERENCE:
Item I of 1563 / 1 - 3
Parcel # 150
Tax Map # 27

PLAT OF SURVEY

OF PART OF THE LANDS OF
OCEAN CITY MARKET PLACE ASSOCIATES

U.S. ROUTE 50 & MD. ROUTE 611
TENTH ELECTION DISTRICT
WORCESTER COUNTY, MARYLAND

SCALE: 1" = 30' DATE: 8 / 4 / 93
JOB NO.: 4937 / 93

USA CSU 2157-5132

Maryland State Archives