RHO 137/69

FILED
JAN 21 11 35 AM '94
RICHARD H. OUTTEN-
CLK. CT. CT.
WOR. CO.

SURVEY LANDS OWNED BY WILLIAM E. & ELIZABETH W. DAVIS

WHALEYSVILLE, THIRD ELECTION DISTRICT, WORCESTER COUNTY, MARYLAND

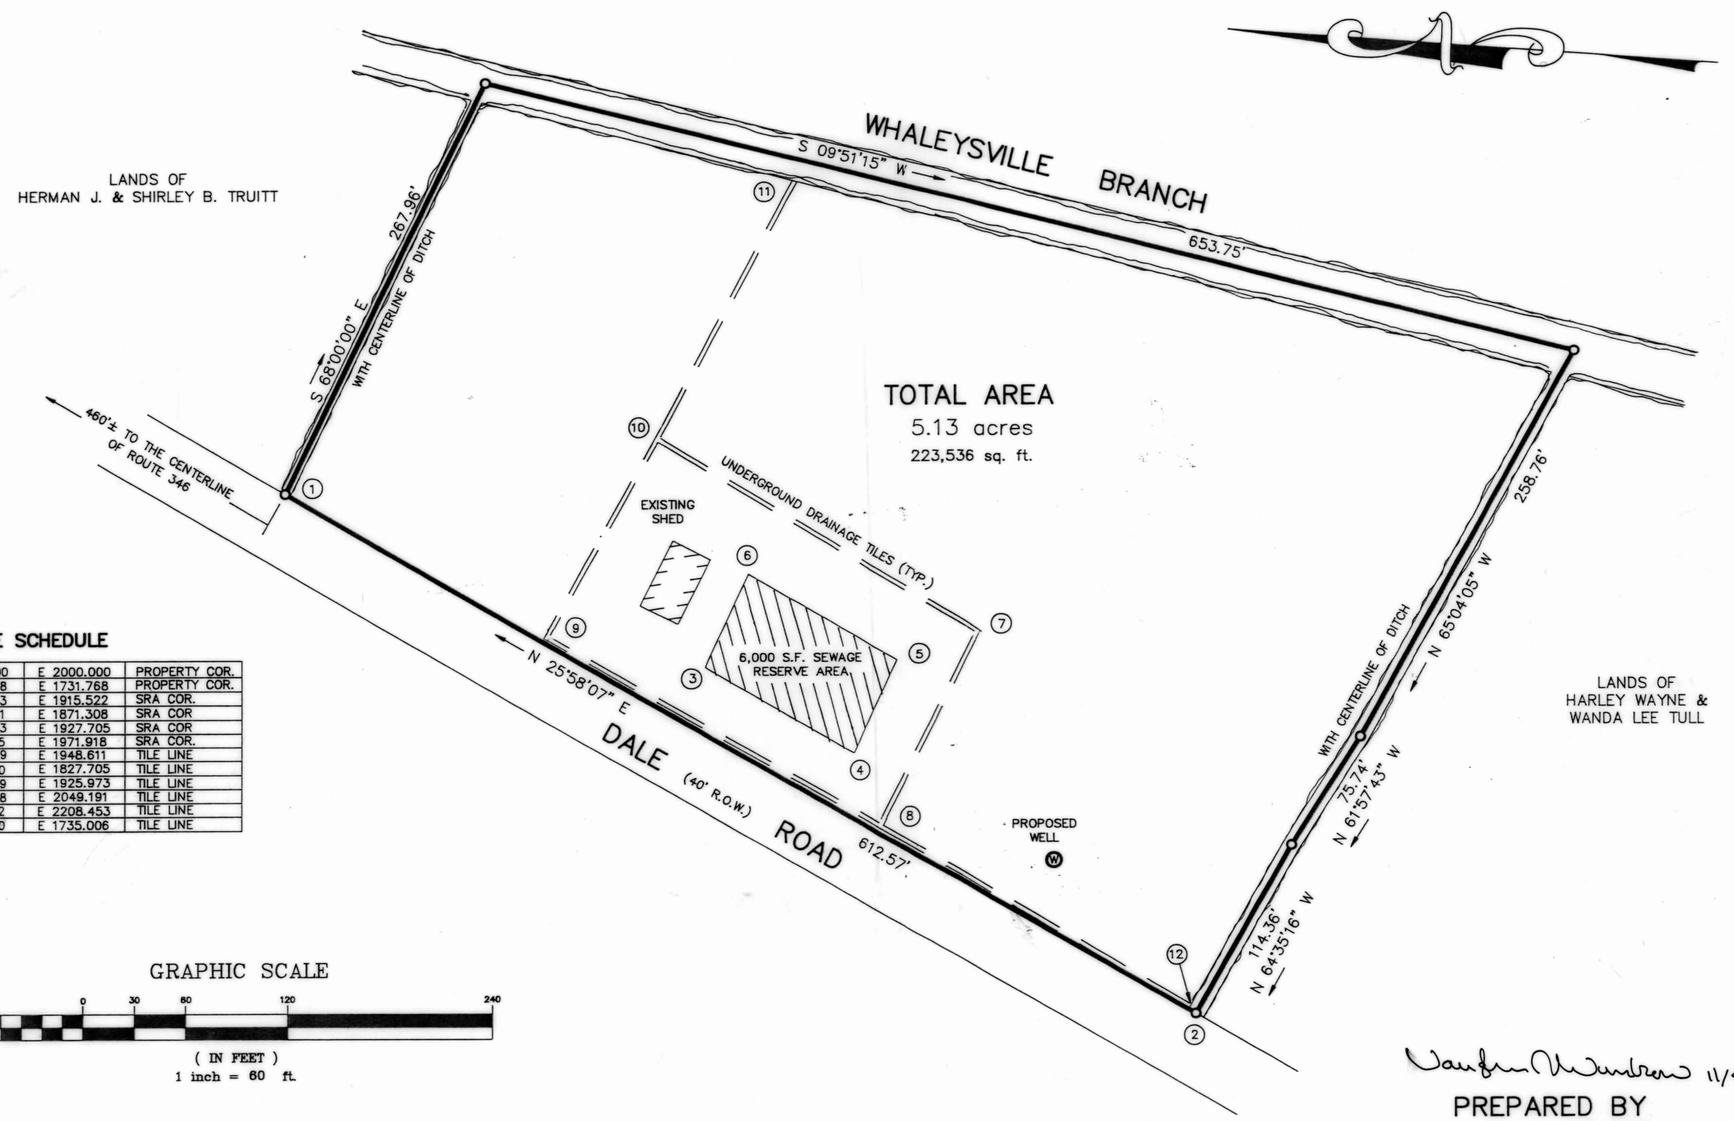

COORDINATE SCHEDULE

1	N 2000.000	E 2000.000	PROPERTY COR.
2	N 1449.278	E 1731.768	PROPERTY COR.
3	N 1748.493	E 1915.522	SRA COR.
4	N 1658.801	E 1871.308	SRA COR
5	N 1637.483	E 1927.705	SRA COR
6	N 1727.175	E 1971.918	SRA COR.
7	N 1590.879	E 1948.611	TILE LINE
8	N 1639.410	E 1827.705	TILE LINE
9	N 1842.869	E 1925.973	TILE LINE
10	N 1786.248	E 2049.191	TILE LINE
11	N 1715.782	E 2208.453	TILE LINE
12	N 1454.410	E 1735.006	TILE LINE

GRAPHIC SCALE

60 0 30 60 120 240

(IN FEET)
1 inch = 60 ft.

UNMARKED PROPERTY CORNER ..... O

DEED REF: F.W.H. 297, PAGES 57, 58, & 59

TAX MAP 14, PARCEL 196

COORDINATES ARE FROM AN ASSUMED DATUM

DATE: 9/7/93

Vaughn A. Wimbrow 11/5/93

PREPARED BY
VAUGHN A. WIMBROW
2 PINEY RIDGE COURT
SALISBURY, MARYLAND 21801

STATE OF MARYLAND
VAUGHN A. WIMBROW
No. 243-B
REGISTERED
PROPERTY LINE SURVEYOR

REC FEE 5.00
TOTL 5.00
7854CKEK 5.00
03 01994 1-21A11:35

MSA BSU 2157-5137

Maryland State Archives