FILED
MAY 17 10 50 AM '88
RICHARD H. OUTTEN
CLK. CT. CT.
WOR. CO.

R.H.O. 118/5

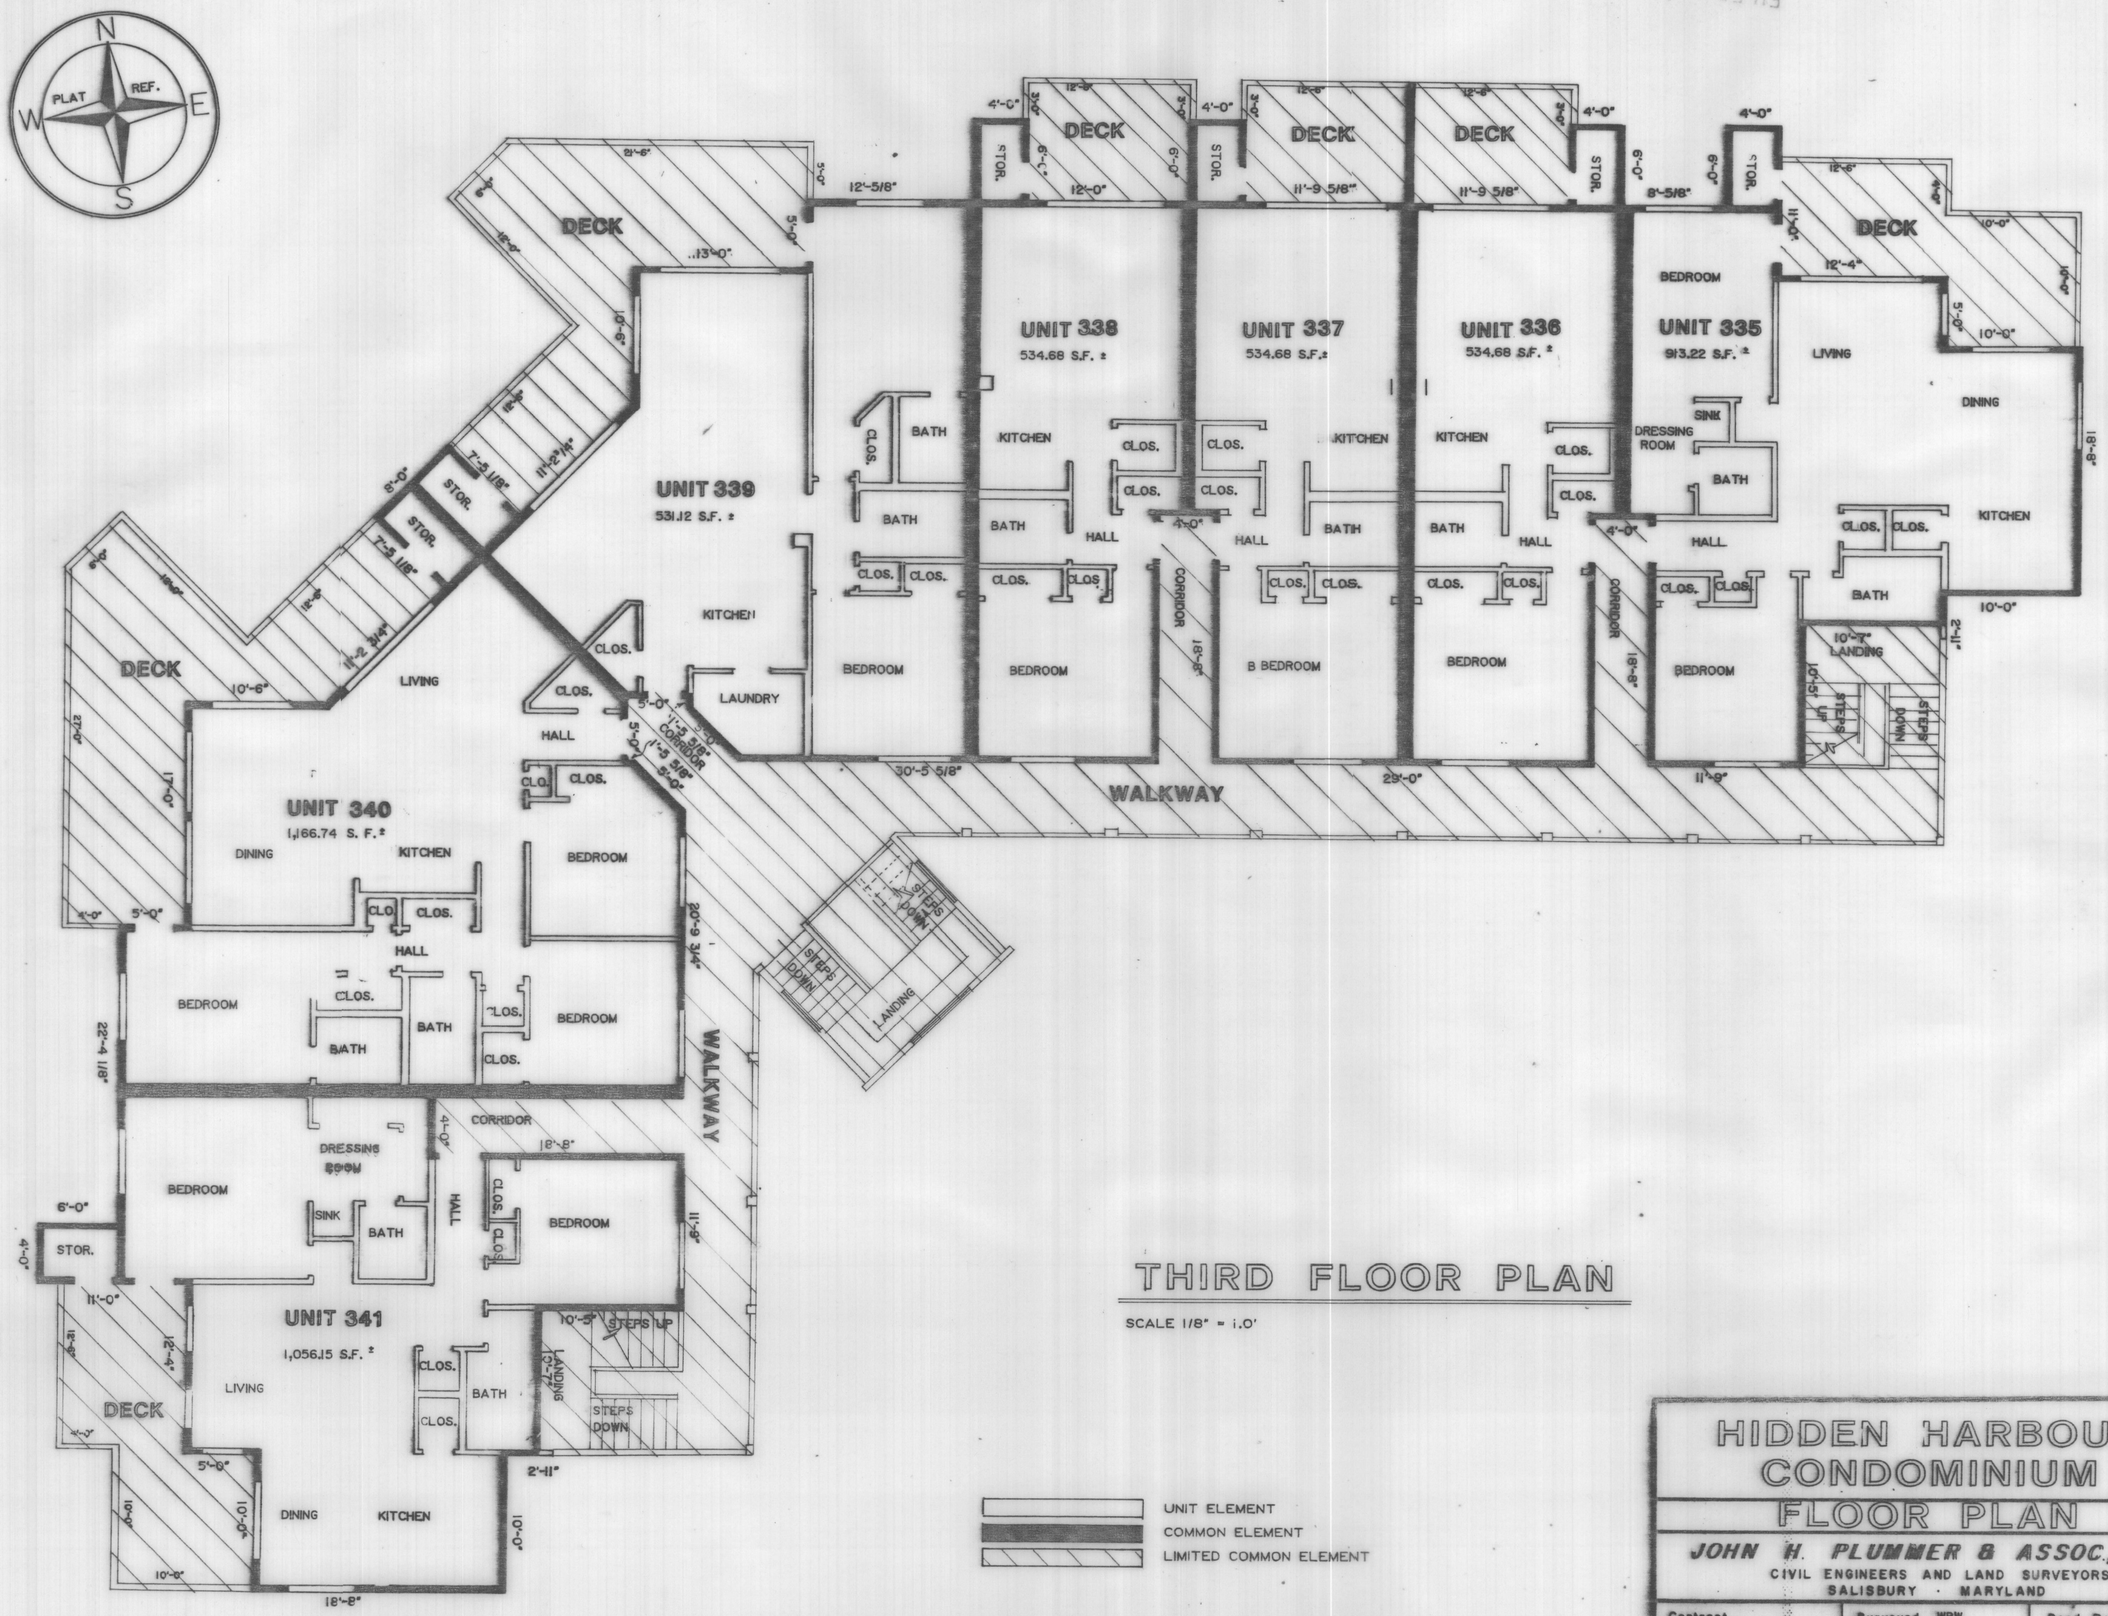

THIRD FLOOR PLAN

SCALE 1/8" = 1.0'

UNIT ELEMENT
COMMON ELEMENT
LIMITED COMMON ELEMENT

HIDDEN HARBOUR III CONDOMINIUM

FLOOR PLAN

JOHN H. PLUMMER & ASSOC., INC.
CIVIL ENGINEERS AND LAND SURVEYORS
SALISBURY · MARYLAND

Contract	Surveyed WBW.	Deed Ref. ——
Scale AS NOTED	Drawn MOSKOWITZ	Plat Ref. ——
Date APRIL 15, 1988	Checked JHP.	SHEET 5 OF 6

Maryland State Archives