Maryland State Archives

FILED
MAY 17 10 50 AM '88
RICHARD H. COSTEN
CLK. CIR. CT.
WOR. CO.

RAO 118/6 ✓

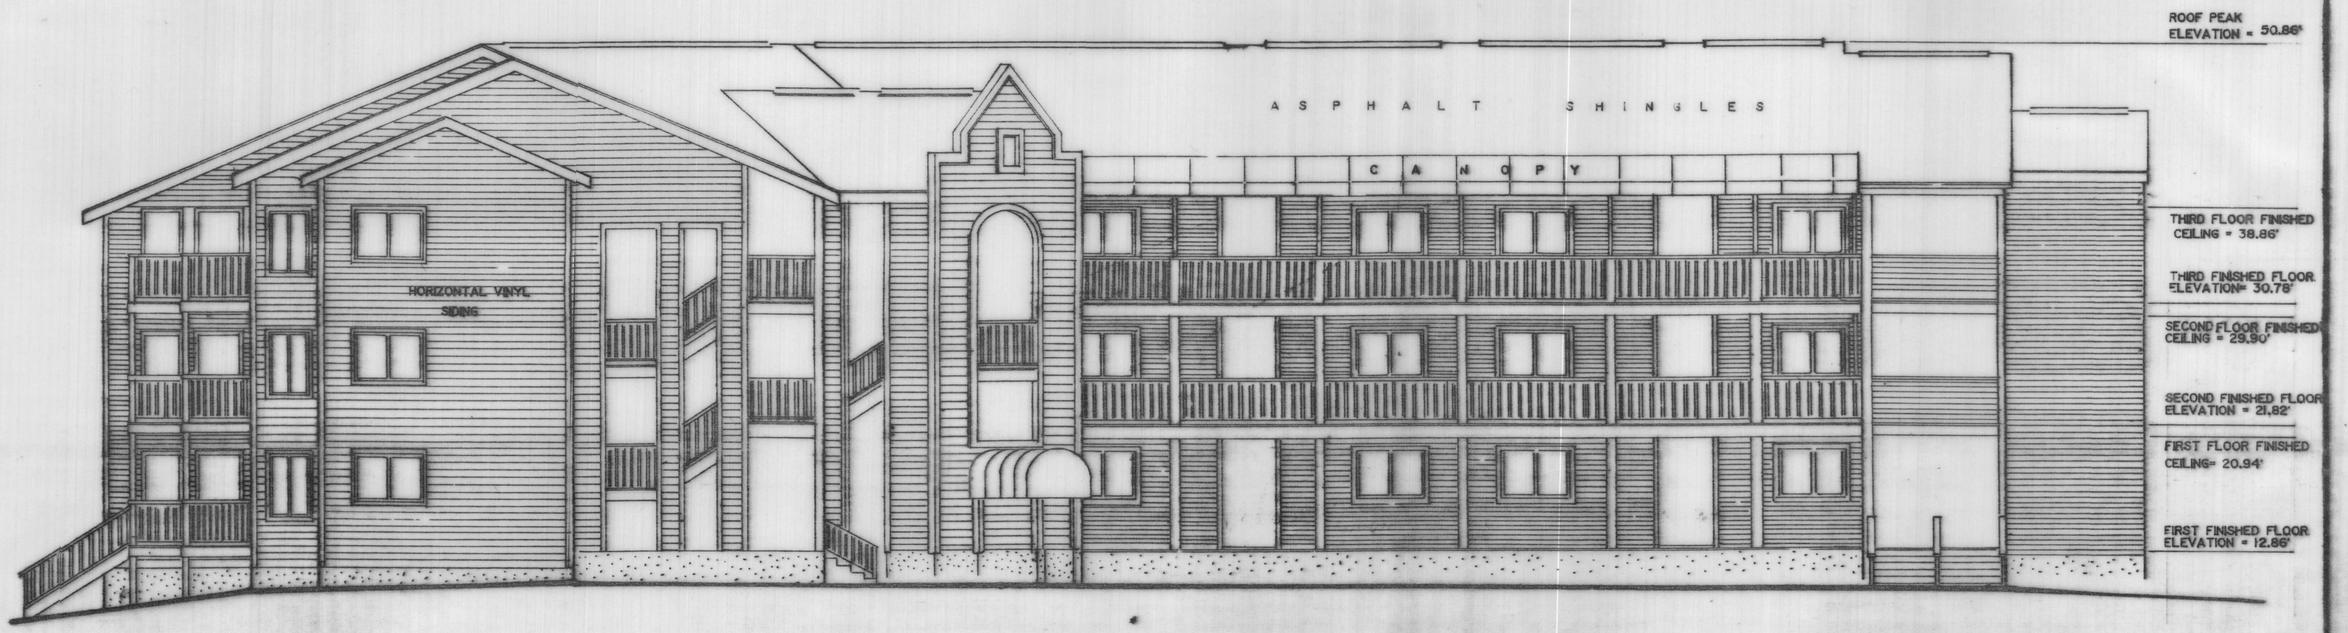

12.86

SOUTH ELEVATION

SCALE 1/8" = 1.0'

NOTE -
ELEVATIONS BASED ON MEAN LOW WATER
ATLANTIC OCEAN, 1929 DATUM

HIDDEN HARBOUR III CONDOMINIUM		
ELEVATION		
JOHN H. PLUMMER & ASSOC., INC. CIVIL ENGINEERS AND LAND SURVEYORS SALISBURY - MARYLAND		
Contract ———	Surveyed W&W	Deed Ref. ———
Scale AS NOTED	Drawn MOSKOWITZ	Plat Ref. ———
Date APRIL 15, 1988	Checked JHP.	SHEET 8 OF 8