RHO 142/3

FILED
Mar 27 2 19 PM '95
RICHARD H. OUTTEN-
CLK. CT. CT.
WOR. CO.

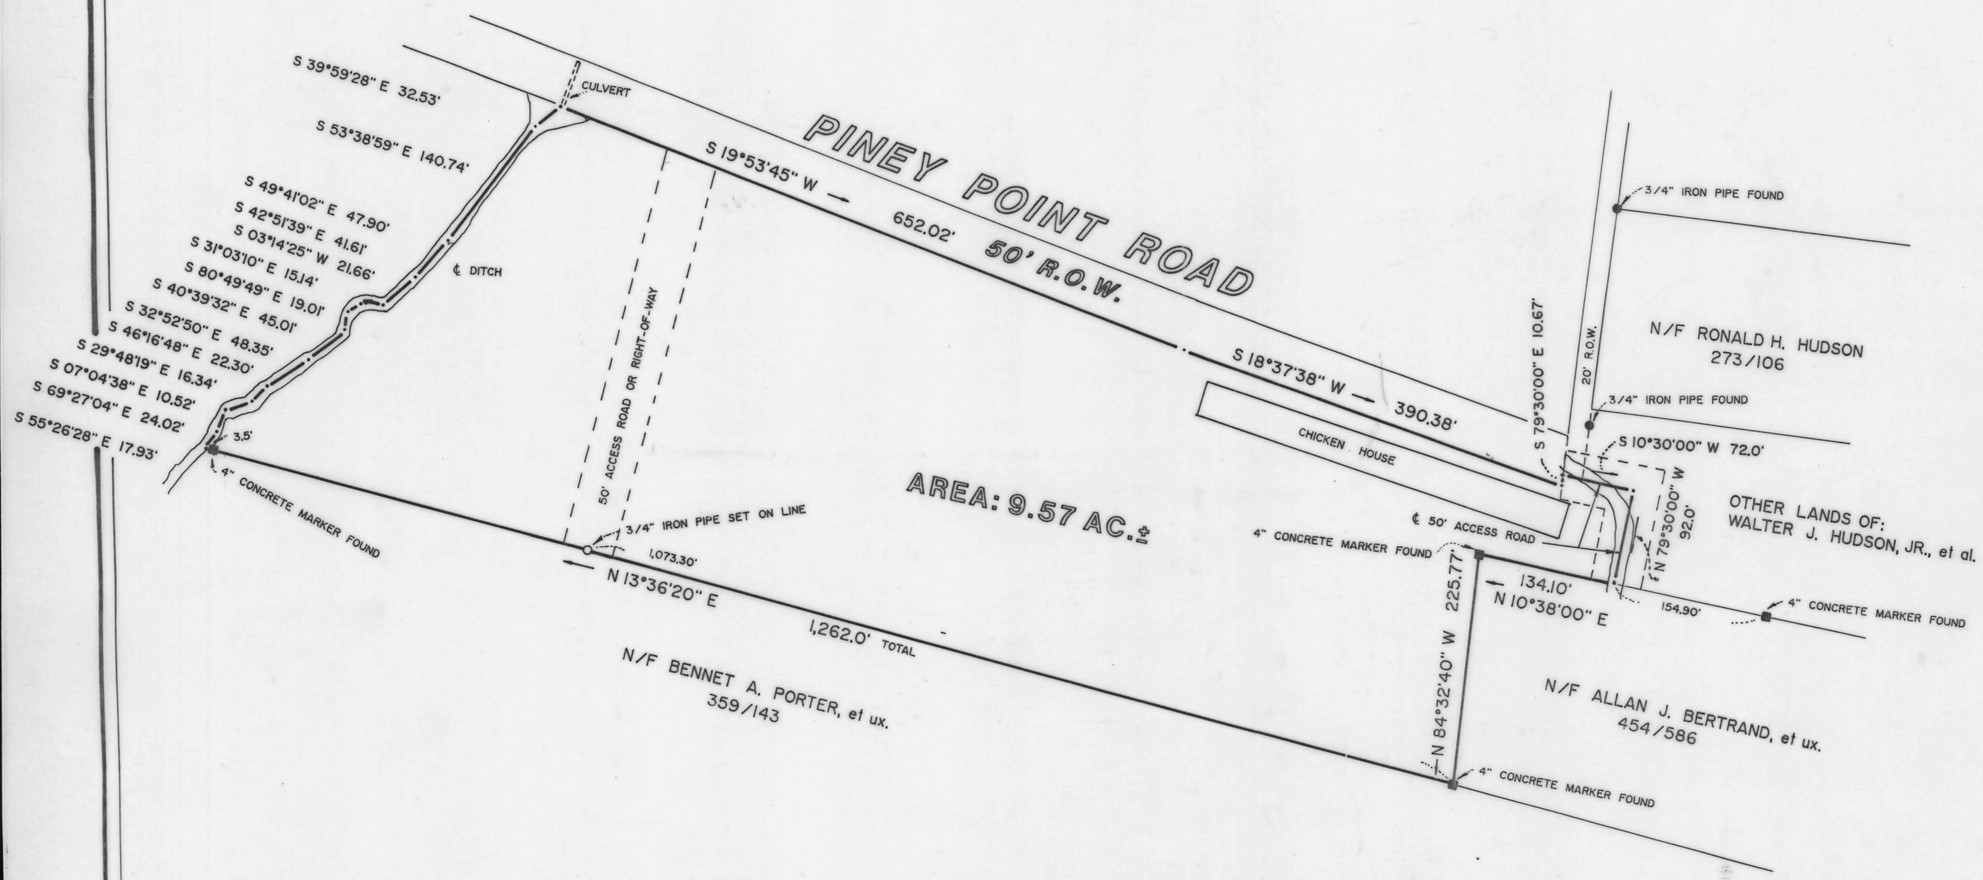

RECORDING FEE 3.00
TOTAL 3.00
Reg#M001 Rcpt#8960
RHO 9219 Blk#1937
Mar 27, 1995 02:18 PM

DEED REF: D.B. 610 P. 576

"THIS PLOT AND SURVEY DOES NOT VERIFY THE EXISTENCE OR NON-EXISTENCE OF RIGHT-OF-WAYS OR EASEMENTS PERTAINING TO THIS PROPERTY."

- PREPARED BY -
LAND TECH INC.
SURVEYORS, ENGINEERS, LANDSCAPE ARCHITECTS
ROUTE 1, BOX 17-B 118 ATLANTIC AVENUE
OCEAN VIEW, DELAWARE 19970
PHONE : (302) 539-2366 FAX : (302) 539-2499

DRAWN BY :	E.M.M.
CHECK BY :	
CHECK BY :	
F. B. NO. :	118-51
T. M. NO. :	4
DATE :	2-14-95
SCALE :	1"= 100'

NORTH

REVISIONS

PARCEL SURVEY

FIFTH ELECTION DISTRICT
WORCESTER COUNTY - MARYLAND

LANDS OF:
WALTER J. HUDSON, JR.,
MARILYN H. BERTRAND,
RONALD H. HUDSON

PROJ. NO. : 94461

SHEET NO. :

DWG. NO. : MD-28

STATE OF MARYLAND
ELTON M. MURRAY
No. 10819
REGISTERED
PROFESSIONAL LAND SURVEYOR

MSA CSU 2157 - 5378

Maryland State Archives