FWH 45/75 Filed 9-30-74

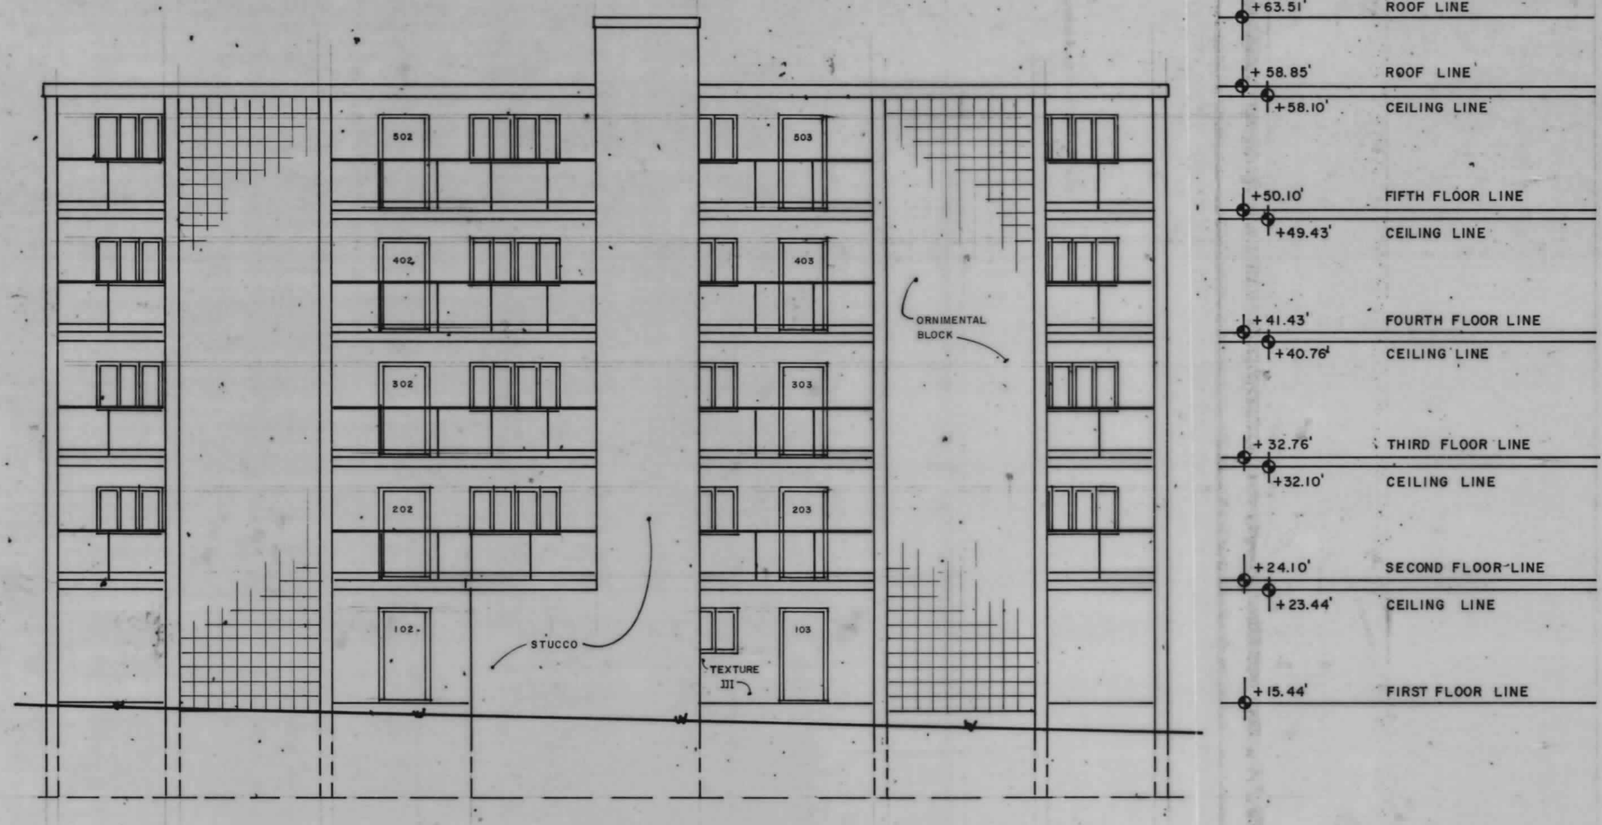

NORTH ELEVATION

SCALE: 1/8"=1'-0"

ELEVATIONS IN FEET FROM M.L.W. ATLANTIC OCEAN, OCEAN CITY, MARYLAND. U.S.C.G.S. DATUM

17 x 22 CONDOMINIUM FORM No. 7202

[redacted]

144 EAST OCEANSIDE CONDOMINIUM

Drawings Prepa red in the office of ASSOCIATED DESIGNERS, INC. [redacted]. Dr. by: HGK Date: JULY 1974 Job No. 74-004 SHEET 9 OF 11

MSA CS4 2157-5468-9

Maryland State Archives