Public water & Sewerage available to each lot.
Date May 26.75 Julian Kahan
Julian Kahan, Owner

LIBER 486 PAGE 146

Approved for community water supply & Sewerage system.
Date 9/5/75 John Buchanan
Worcester County Health Department

JRT

FWH 16/21 Filed 9/5/75

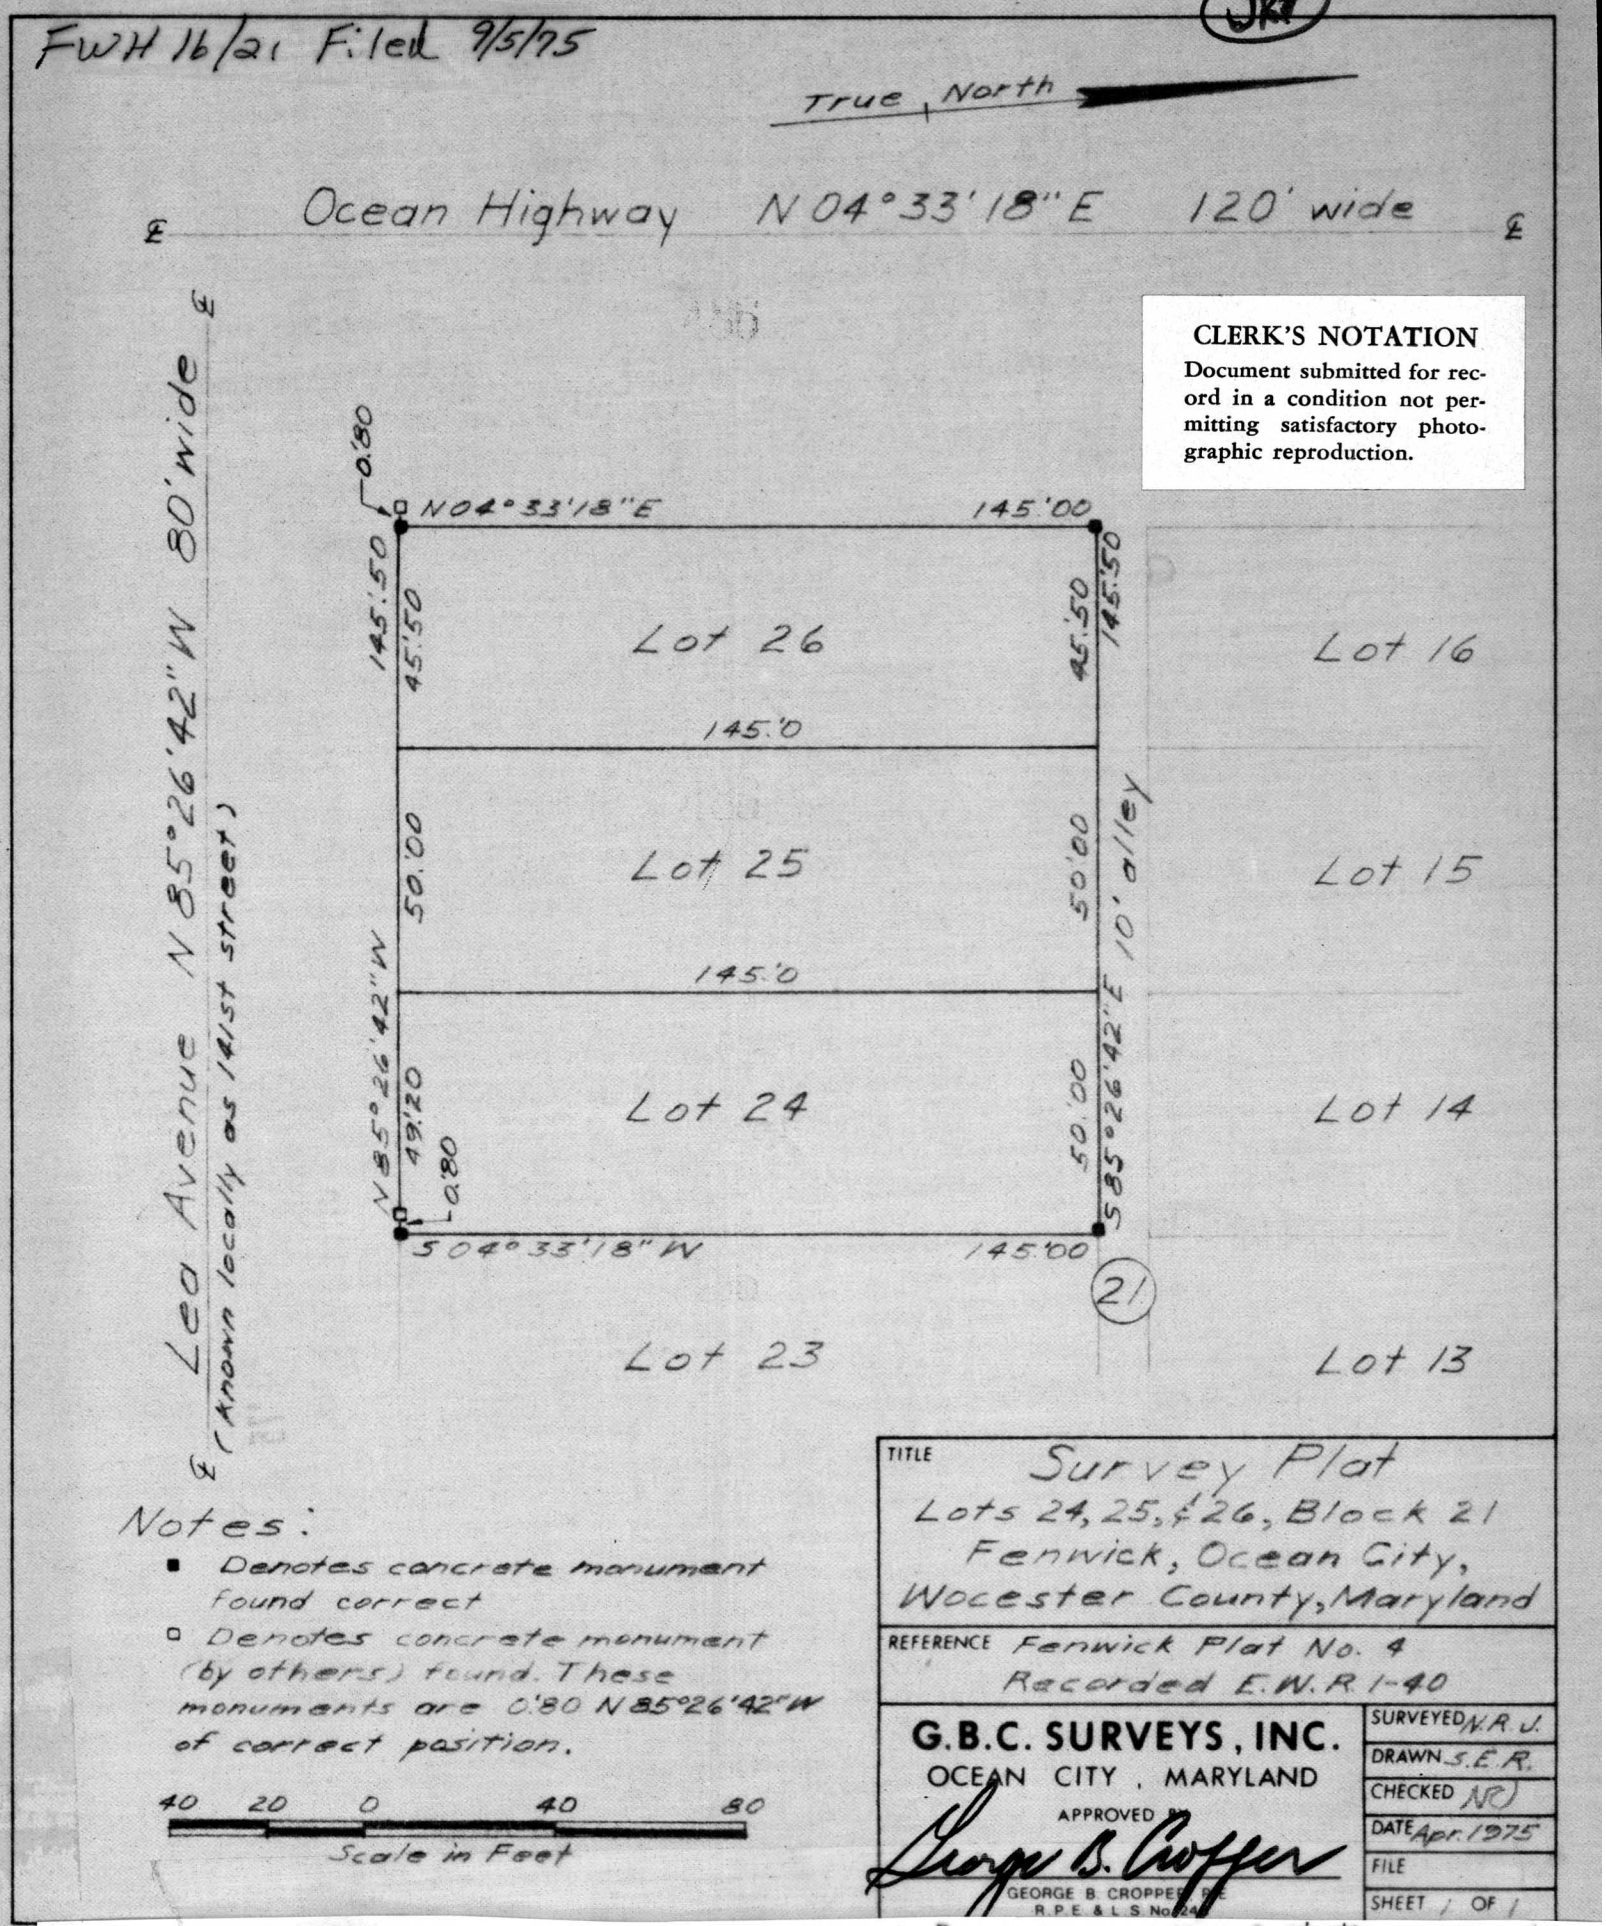

CLERK'S NOTATION
Document submitted for record in a condition not permitting satisfactory photographic reproduction.

Notes:
- ■ Denotes concrete monument found correct
- □ Denotes concrete monument (by others) found. These monuments are 0.80 N85°26'42"W of correct position.

40 20 0 40 80
Scale in Feet

TITLE Survey Plat
Lots 24, 25, & 26, Block 21
Fenwick, Ocean City,
Wocester County, Maryland

REFERENCE Fenwick Plat No. 4
Recorded E.W.R. 1-40

G.B.C. SURVEYS, INC.
OCEAN CITY, MARYLAND
APPROVED BY George B. Cropper
GEORGE B. CROPPER, P.E.
R.P.E. & L.S. No. 24

SURVEYED N.R.J.
DRAWN S.E.R.
CHECKED NJ
DATE Apr. 1975
FILE
SHEET 1 OF 1

1975, Sept. 5 The foregoing Confirmatory Deed & plat filed for record and is accordingly recorded among the land records of Worcester County, Md., in Liber F.W.H. No. 486 folios 143, 144, 145 + 146

FRANK W. HALES Clerk

PLAT RECORDED IN PLOT BOOK LIBER F.W.H. NO. 16 FOLIO 21. MSA CSU 2157-5590

Maryland State Archives