FWH 41/75 Filed 4/17/74

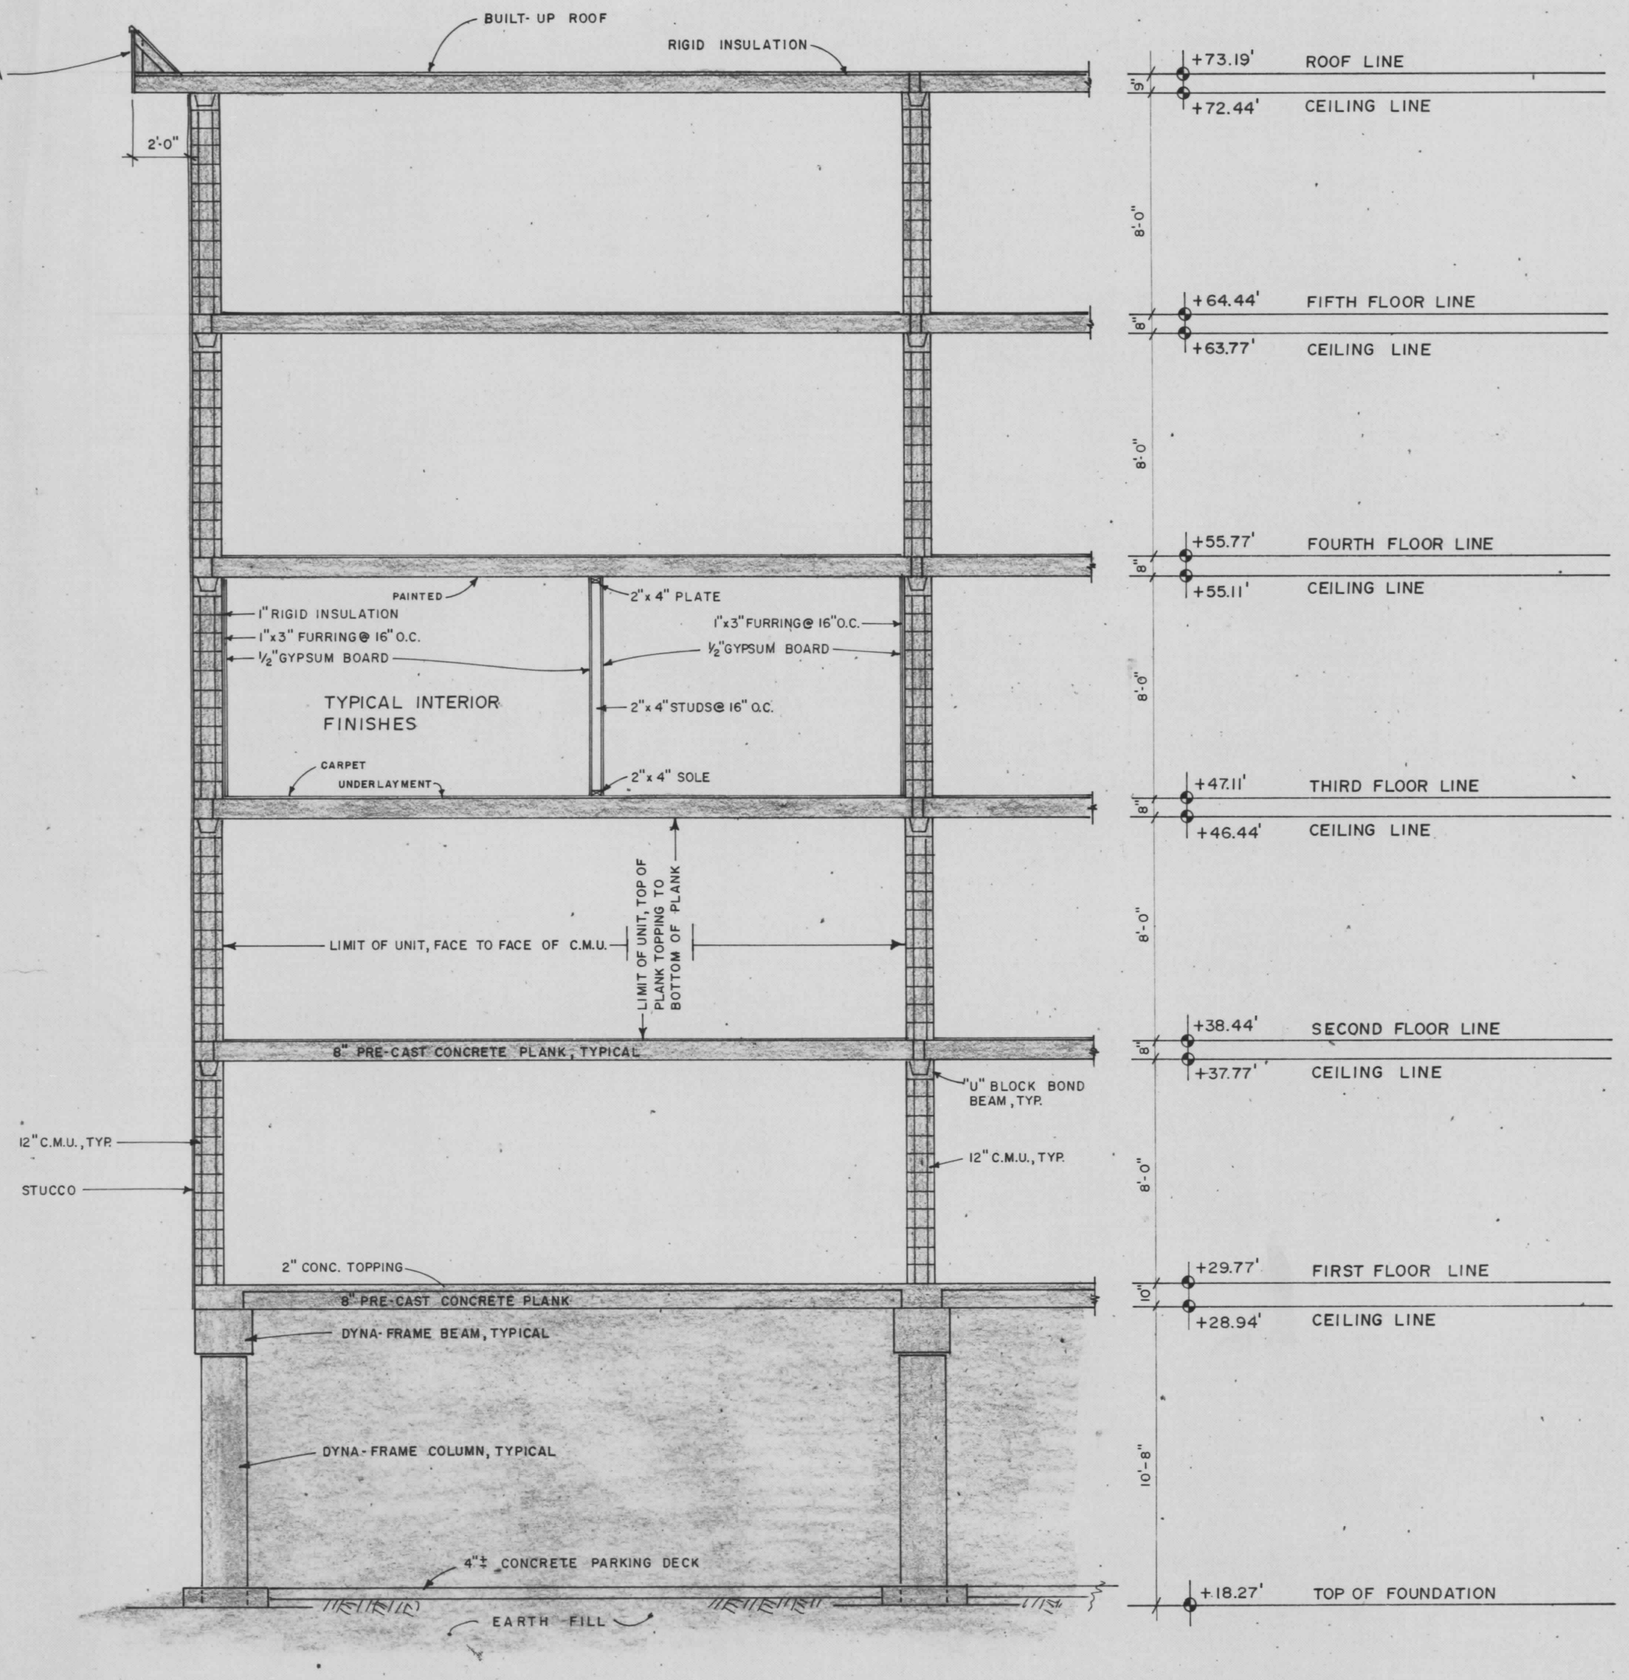

TYPICAL SECTION

SCALE: 1/4" = 1'-0"

ELEVATIONS IN FEET FROM M.L.W. ATLANTIC OCEAN, OCEAN CITY, MARYLAND. U.S.C.G.S. DATUM.

STATE OF MARYLAND
EMIL GEORGE GERMANOS
No. 6694
REGISTERED
PROFESSIONAL ENGINEER

the MOORING CONDOMINIUM

SHEET 12 OF 12

Drawings Prepared in the office of Associated Designers, Inc. Dr. by: HGK Date: MARCH 1974 Job No. 72-006A

17 x 22 CONDOMINIUM FORM No. 7202

5754-12

MSA CSU 2157-5754-12

Maryland State Archives