FW H 41/71 Filed 4/17/74

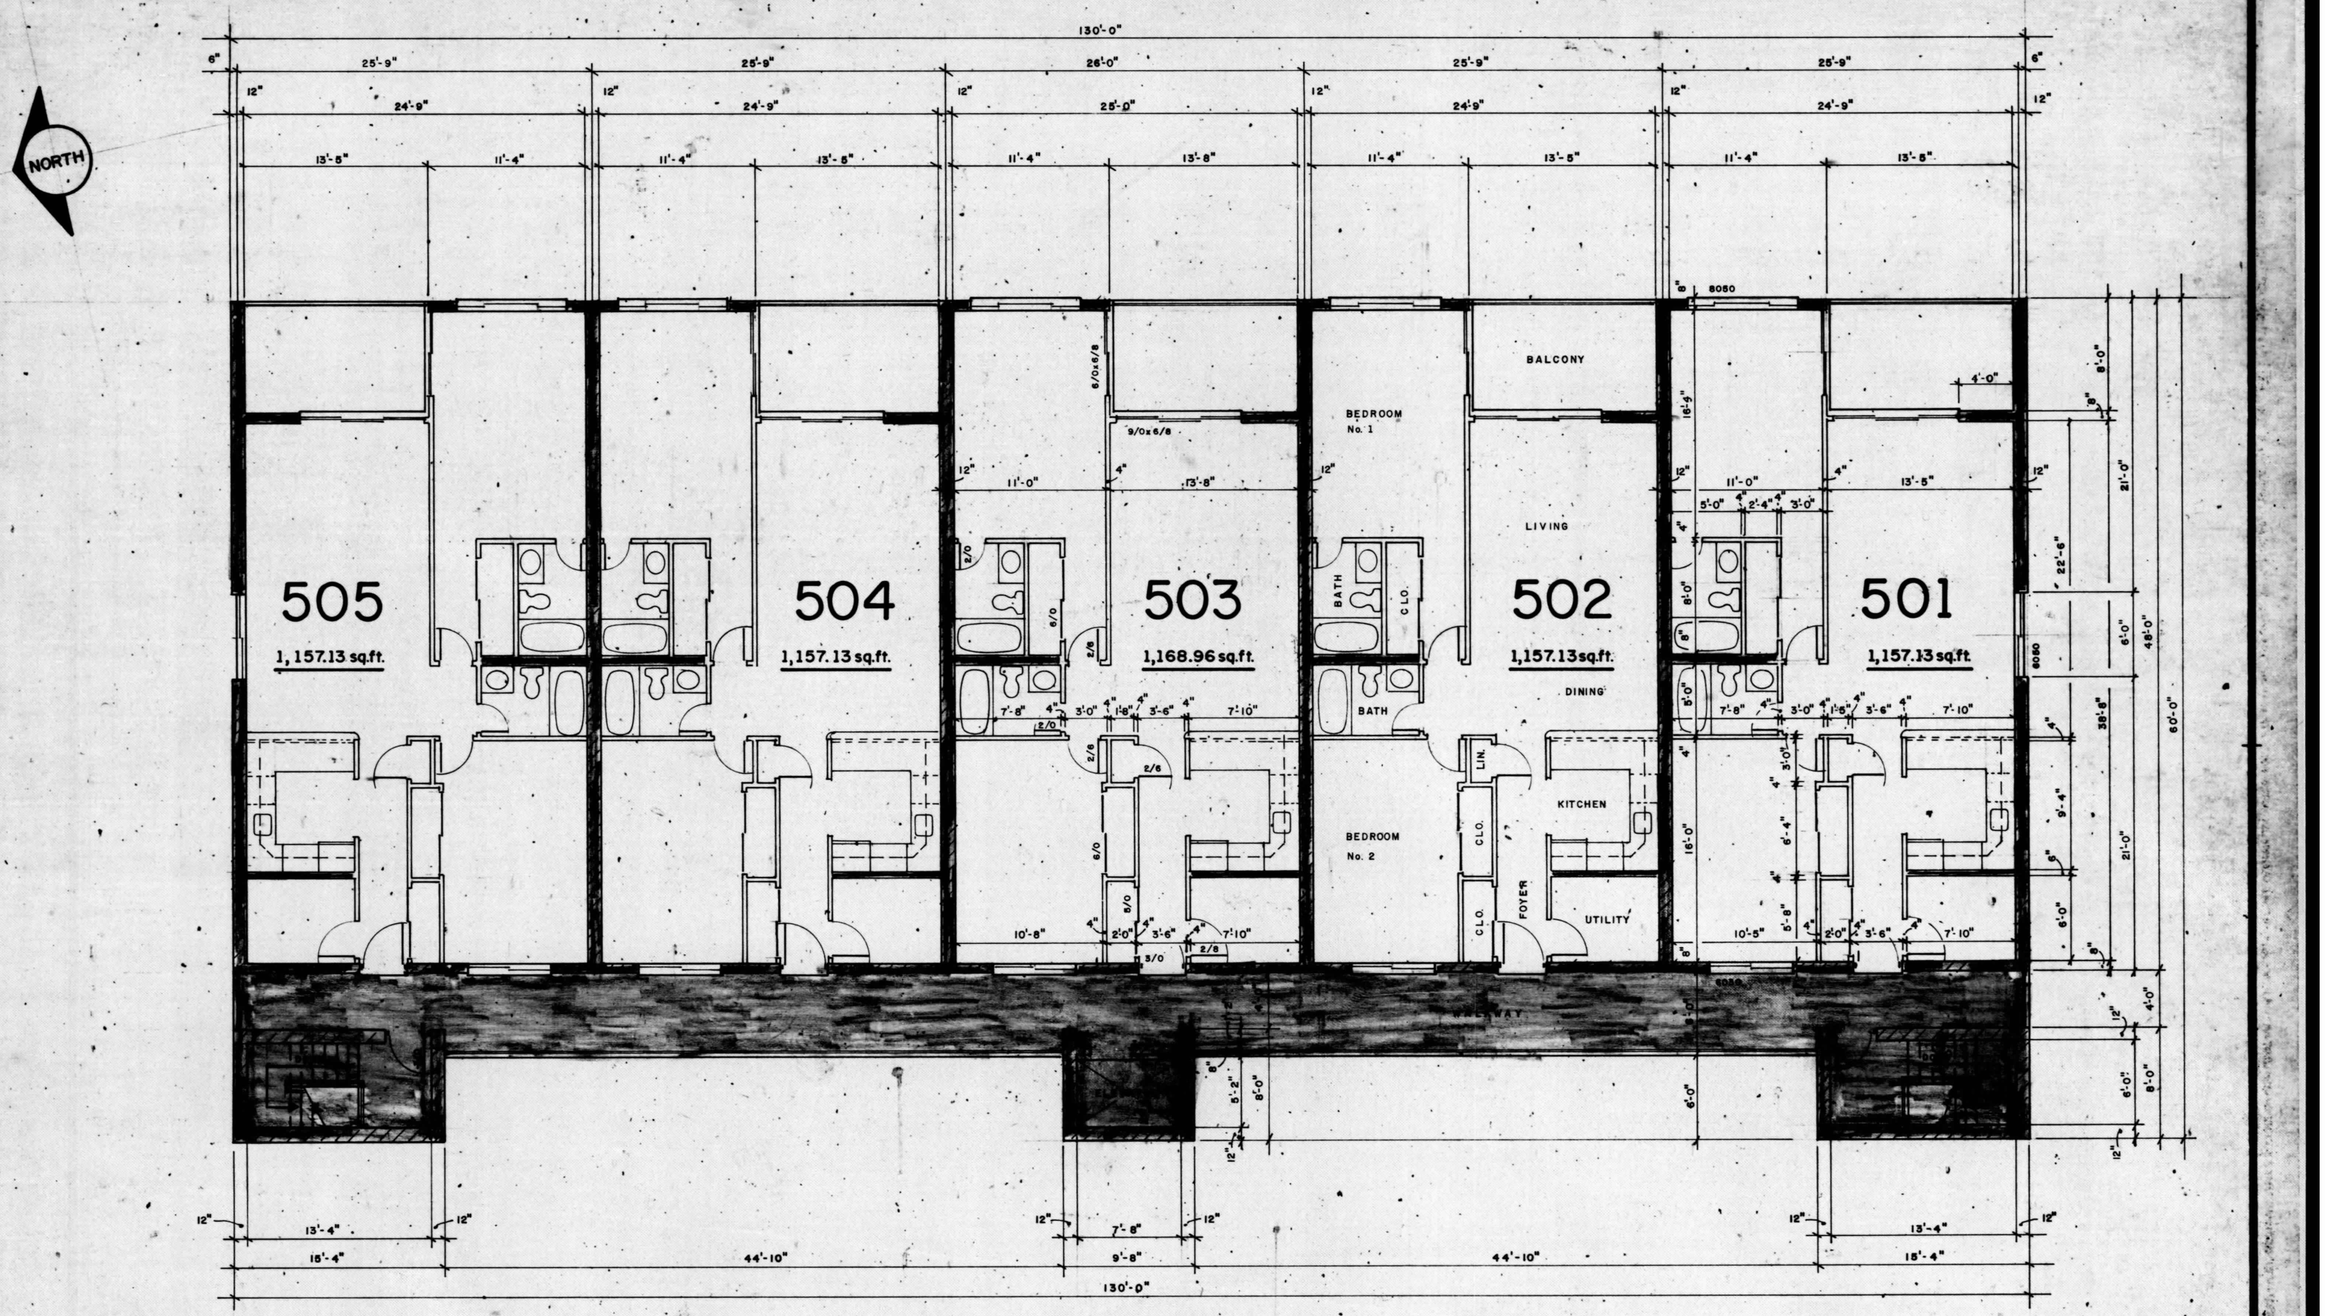

FIFTH FLOOR PLAN

SCALE: 1/8" = 1'-0"

All units TYPICAL, notes and dimensions identical except unit No. 503 as indicated.
TOTAL AREA THIS FLOOR: 7,261.99 sq.ft.
COMMON ELEMENT AREA: 1,464.51 sq.ft.

17 x 22 CONDOMINIUM FORM No. 7202

STATE OF MARYLAND
EMIL GEORGE GERMANOS
No. 6154
REGISTERED
PROFESSIONAL ENGINEER

5954-8

the MOORING CONDOMINIUM

SHEET 8 OF 12

Drawings Prepared in the office of Associated Designers, Inc. Dr. by: HGK Date: MARCH 1974 Job No. 72-006A

MSA CSU 2157-5958-8

Maryland State Archives