FWH 41/72 Filed 4/17/74

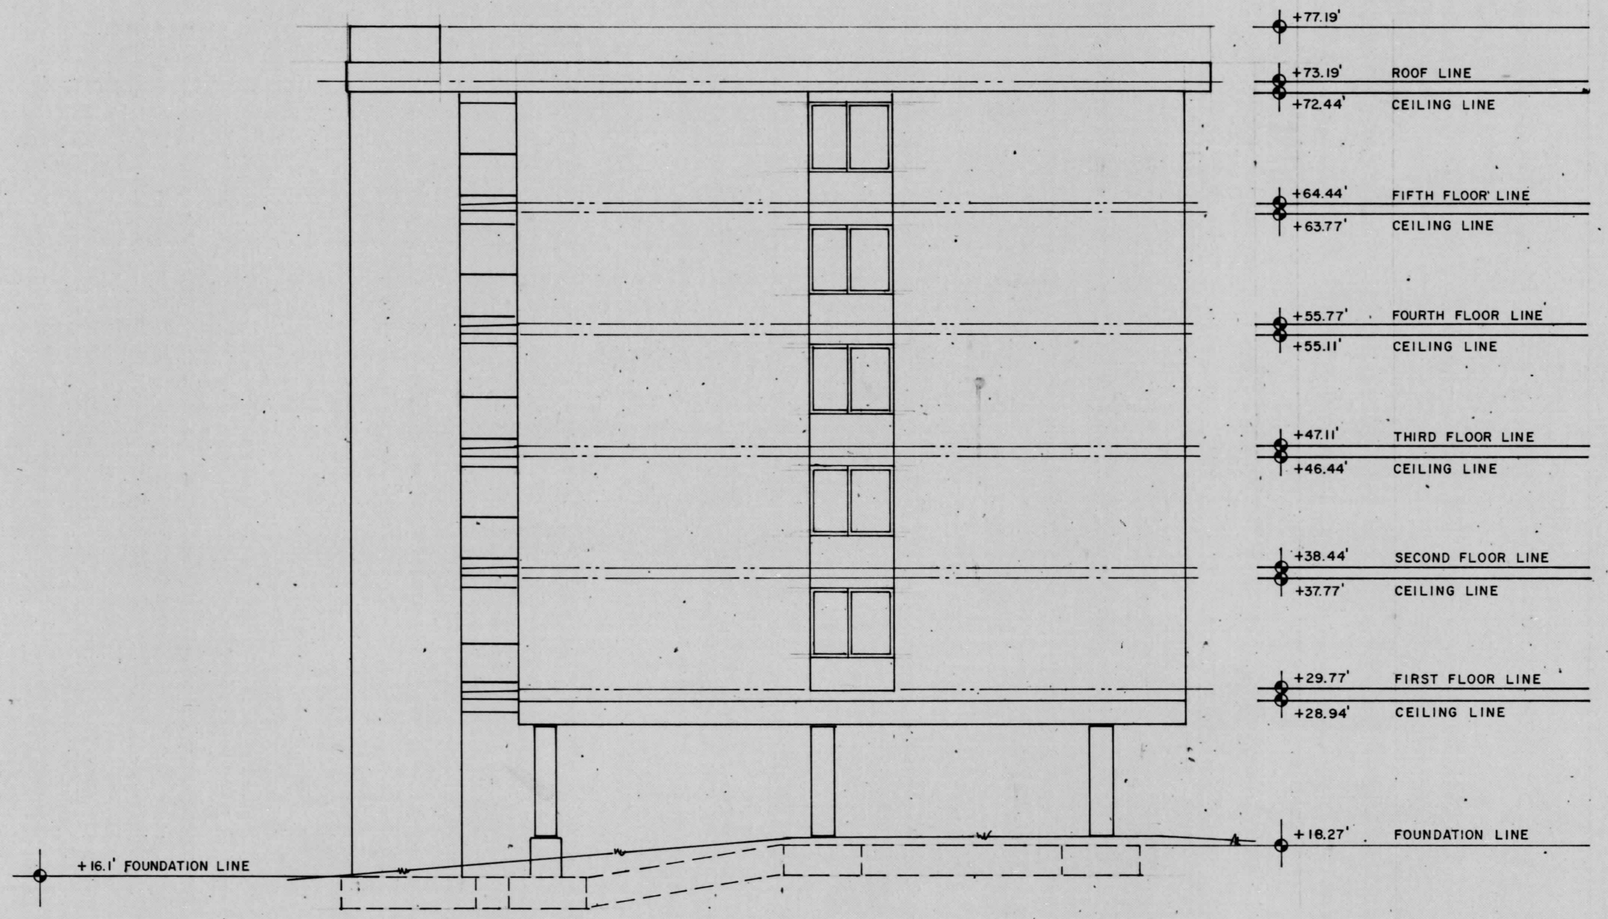

SOUTH ELEVATION

SCALE: 1/8" = 1'-0"

NORTH ELEVATION, IDENTICAL OPPOSITE HAND VIEW

ELEVATIONS IN FEET FROM M.L.W. ATLANTIC OCEAN, OCEAN CITY, MARYLAND. U.S.C.G.S. DATUM

17 x 22 CONDOMINIUM FORM No. 7202

STATE OF MARYLAND
EMIL GEORGE GERMANOS
No. 6854
REGISTERED
PROFESSIONAL ENGINEER

5754-9

the
MOORING
CONDOMINIUM

SHEET 9 OF 12

Drawings Prepared in the office of Associated Designers, Inc. Dr. by: HGK Date: MARCH 1974 Job No. 72-006A

MSA CSU 2157-54J3-9

Maryland State Archives