CALYPSO CONDOMINIUM

OCEAN CITY, WORCESTER COUNTY, MARYLAND

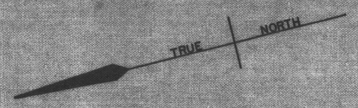

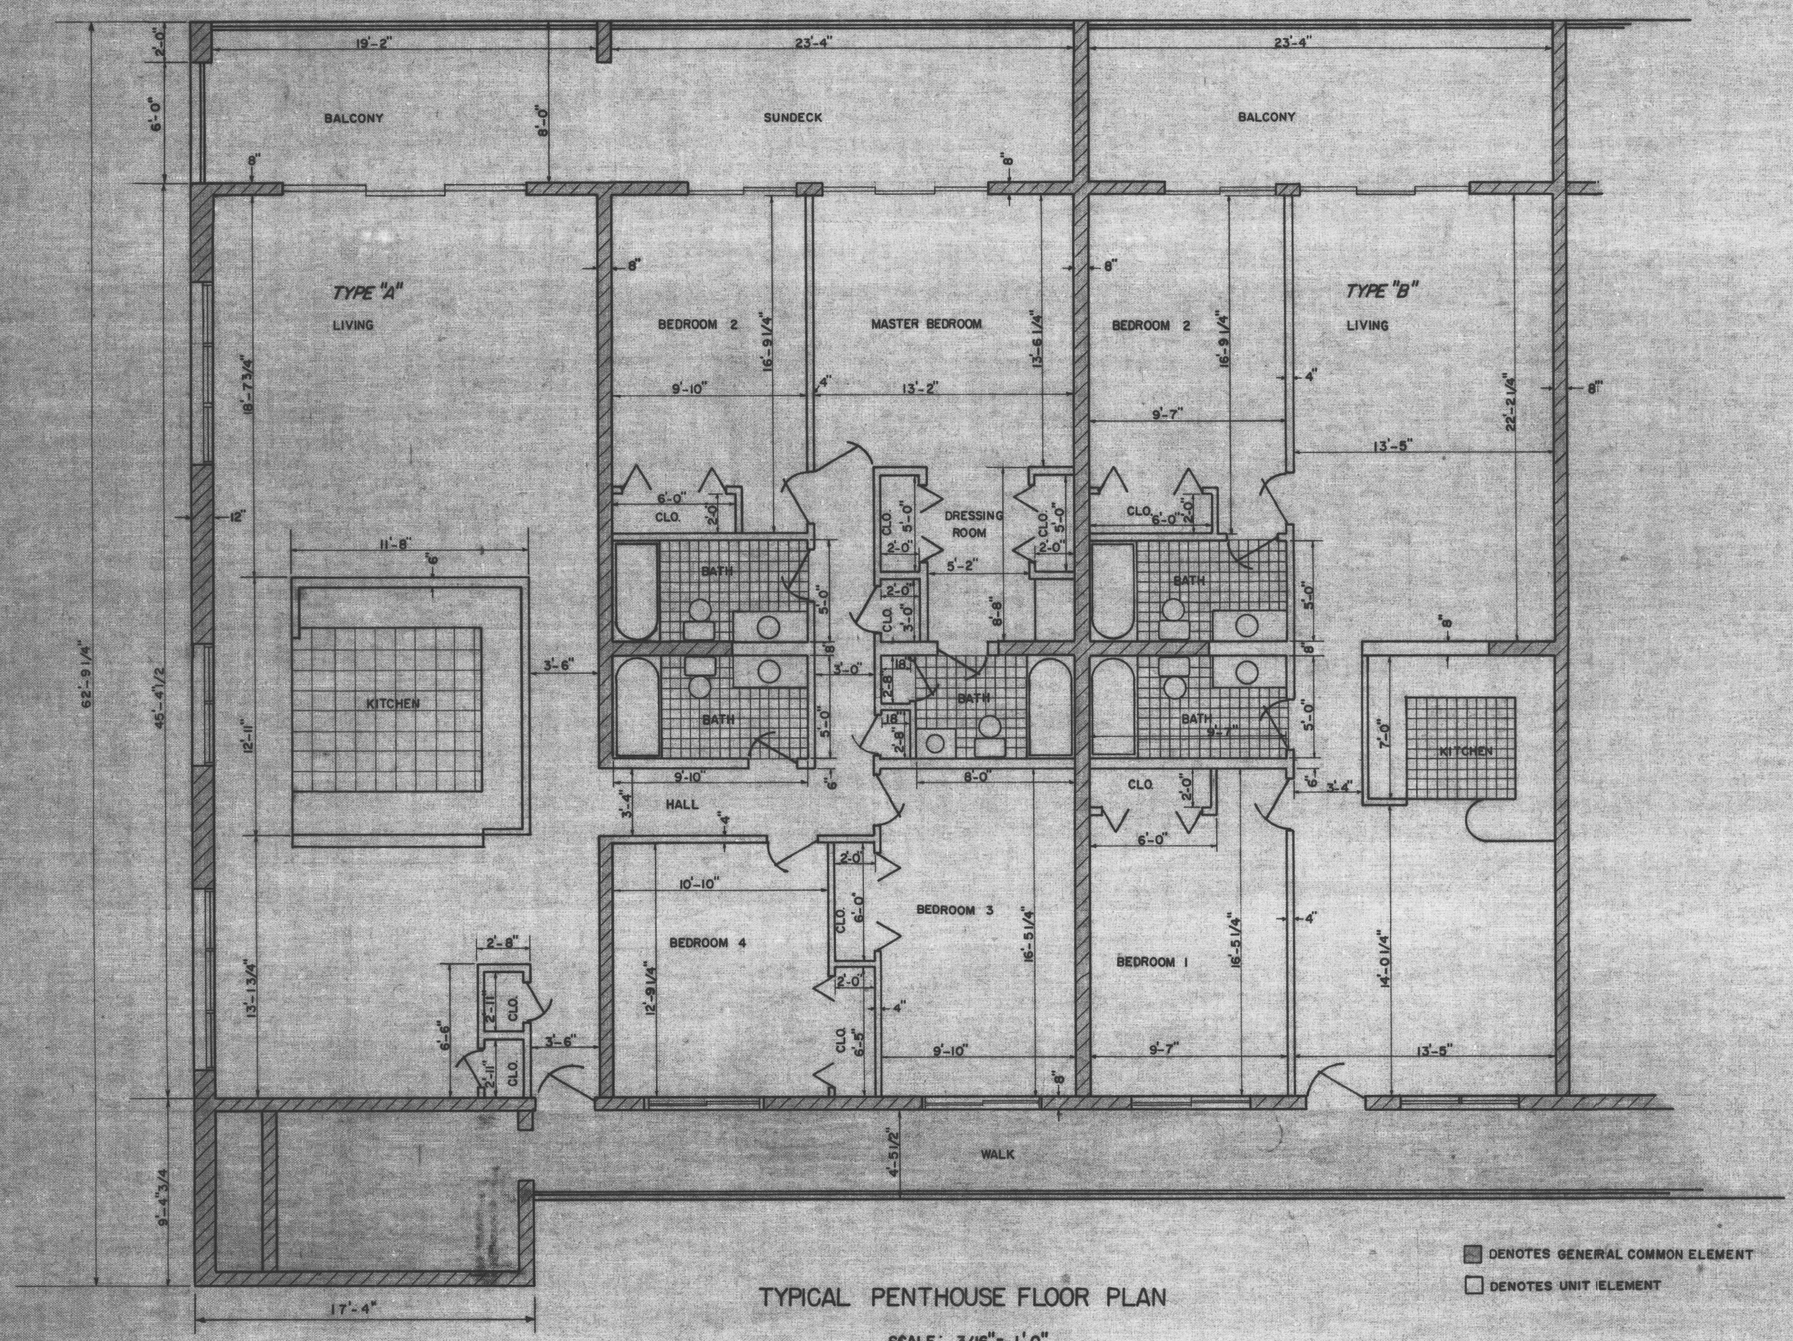

NOTES:

TYPE "F" SIMILAR TO AND OPPOSITE HAND TYPE "A"

DENOTES GENERAL COMMON ELEMENT

DENOTES UNIT ELEMENT

TYPICAL PENTHOUSE FLOOR PLAN

SCALE: 3/16" = 1'-0"

PREPARED IN THE OFFICE OF
G. B. C. SURVEYS, INC.
OCEAN CITY, MARYLAND
APPROVED BY
George B. Cropper
GEORGE B. CROPPER P. E.
R. P. E. & L. S. No. 248

SURVEYED BY	N.R. JONES
DRAWN BY	W.R. STULTZ
DATE	FEB. 1971

SHEET 13 OF 18 SHEETS

Maryland State Archives

MSA CSU 2157-362-13