CALYPSO CONDOMINIUM

OCEAN CITY, WORCESTER COUNTY, MARYLAND

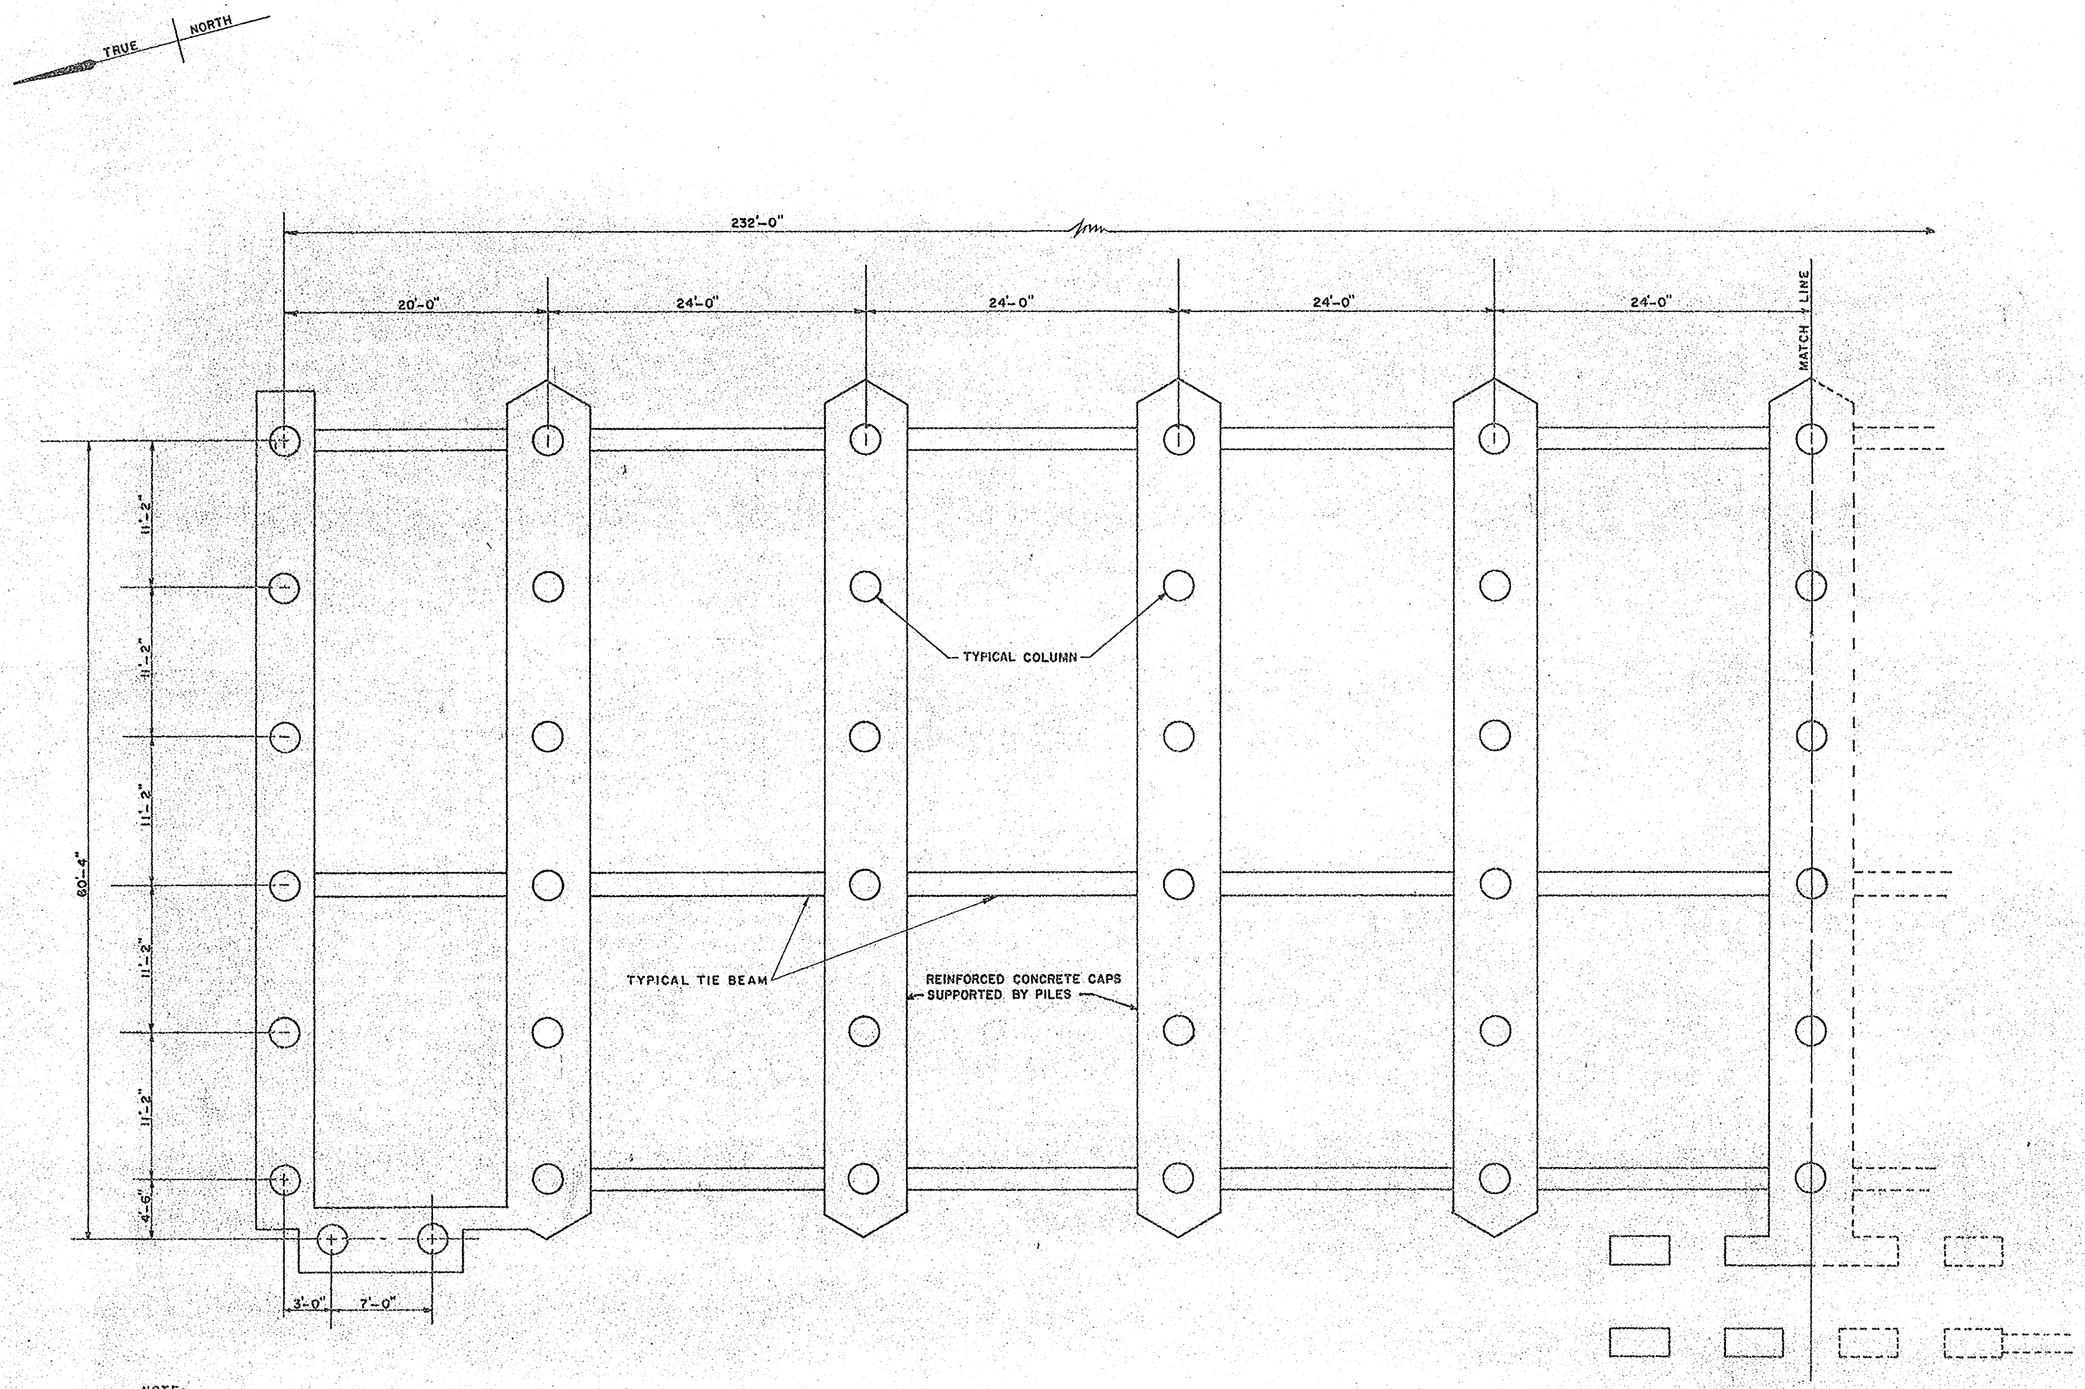

NOTE:
FOUNDATION INFORMATION TAKEN FROM PLANS DRAWN BY GEORGE BERT CROPPER, INC. AND DATED JUNE 1969.

FOUNDATION PLAN (NORTH END)

SCALE 1/8" = 1'-0"

☐ DENOTES GENERAL COMMON ELEMENT

PREPARED IN THE OFFICE OF
G. B. C. SURVEYS, INC.
OCEAN CITY, MARYLAND
APPROVED BY
George B. Cropper
GEORGE B. CROPPER, P. E.
R. P. E. & L. S. No. 248

SURVEYED BY N.R. JONES
DRAWN BY W.R. STULTZ
DATE FEB. 1971

Maryland State Archives
MSA CSU 2157-362-2