CALYPSO CONDOMINIUM

OCEAN CITY, WORCESTER COUNTY, MARYLAND

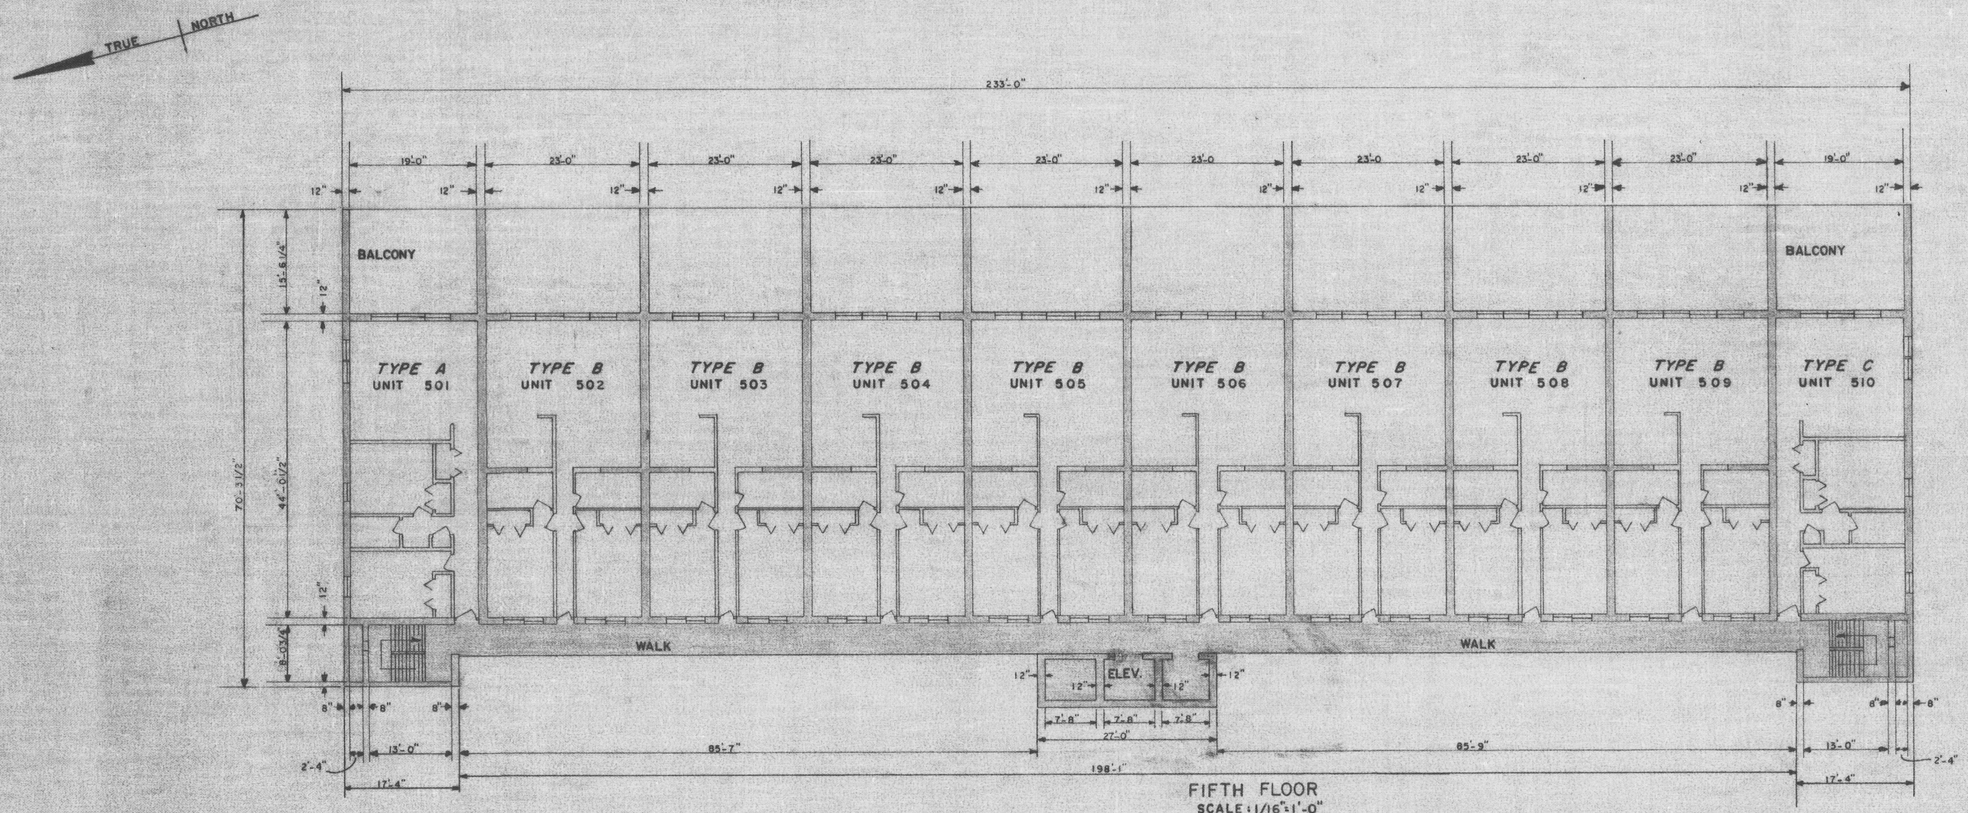

FIFTH FLOOR
SCALE: 1/16"=1'-0"

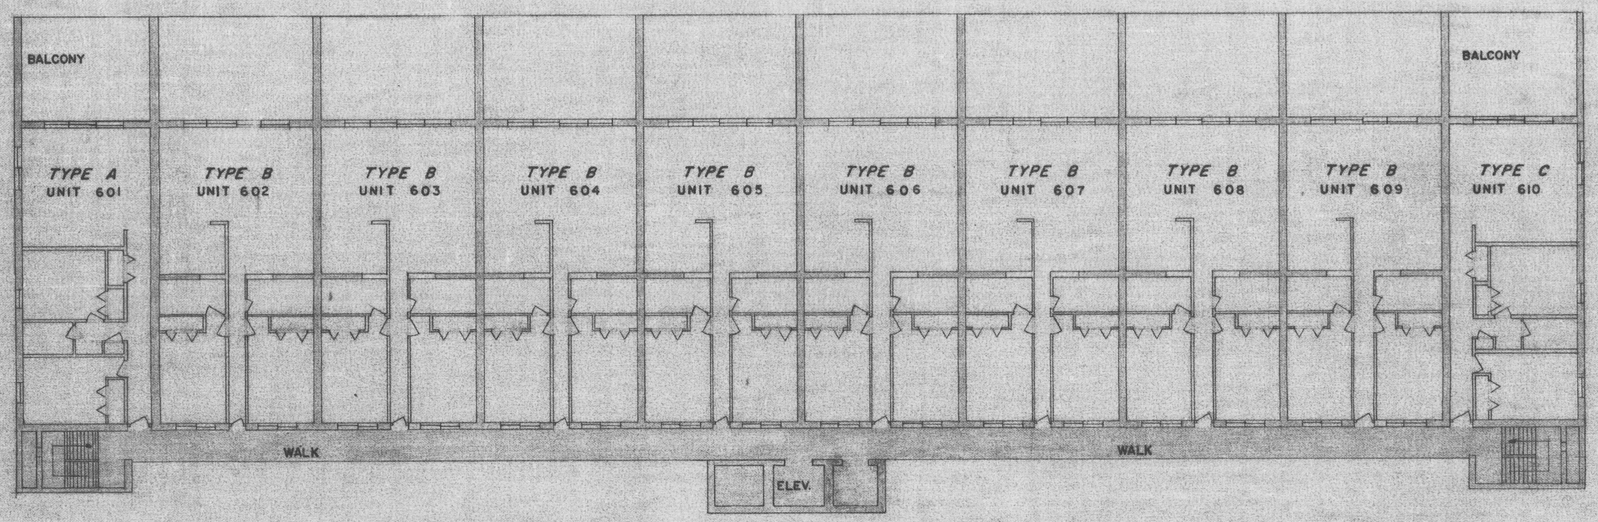

SIXTH FLOOR
SCALE: 1/16"=1'-0"

NOTE: SIXTH FLOOR DIMENSIONS SMILAR TO FIFTH FLOOR
FOR DETAILED DIMENSIONS REFER TO SHEET NO. 11

DENOTES GENERAL COMMON ELEMENT

DENOTES UNIT ELEMENT

PREPARED IN THE OFFICE OF
G. B. C. SURVEYS, INC.
OCEAN CITY, MARYLAND
APPROVED BY
George B. Cropper
GEORGE B. CROPPER, P. E.
R. P. E. & L. S. No. 248

SURVEYED BY N.R. Jones
DRAWN BY H.F. Johnson
DATE FEB. 1971

Maryland State Archives
MSA CSU 2157-362-8
K+E PHOENIX TRACING CLOTH 77809