SVH 202/13

FILED
2005 SEP -9 P 2:13
STEPHEN V HALES
CLK. CT. CT.
WOR. CO.

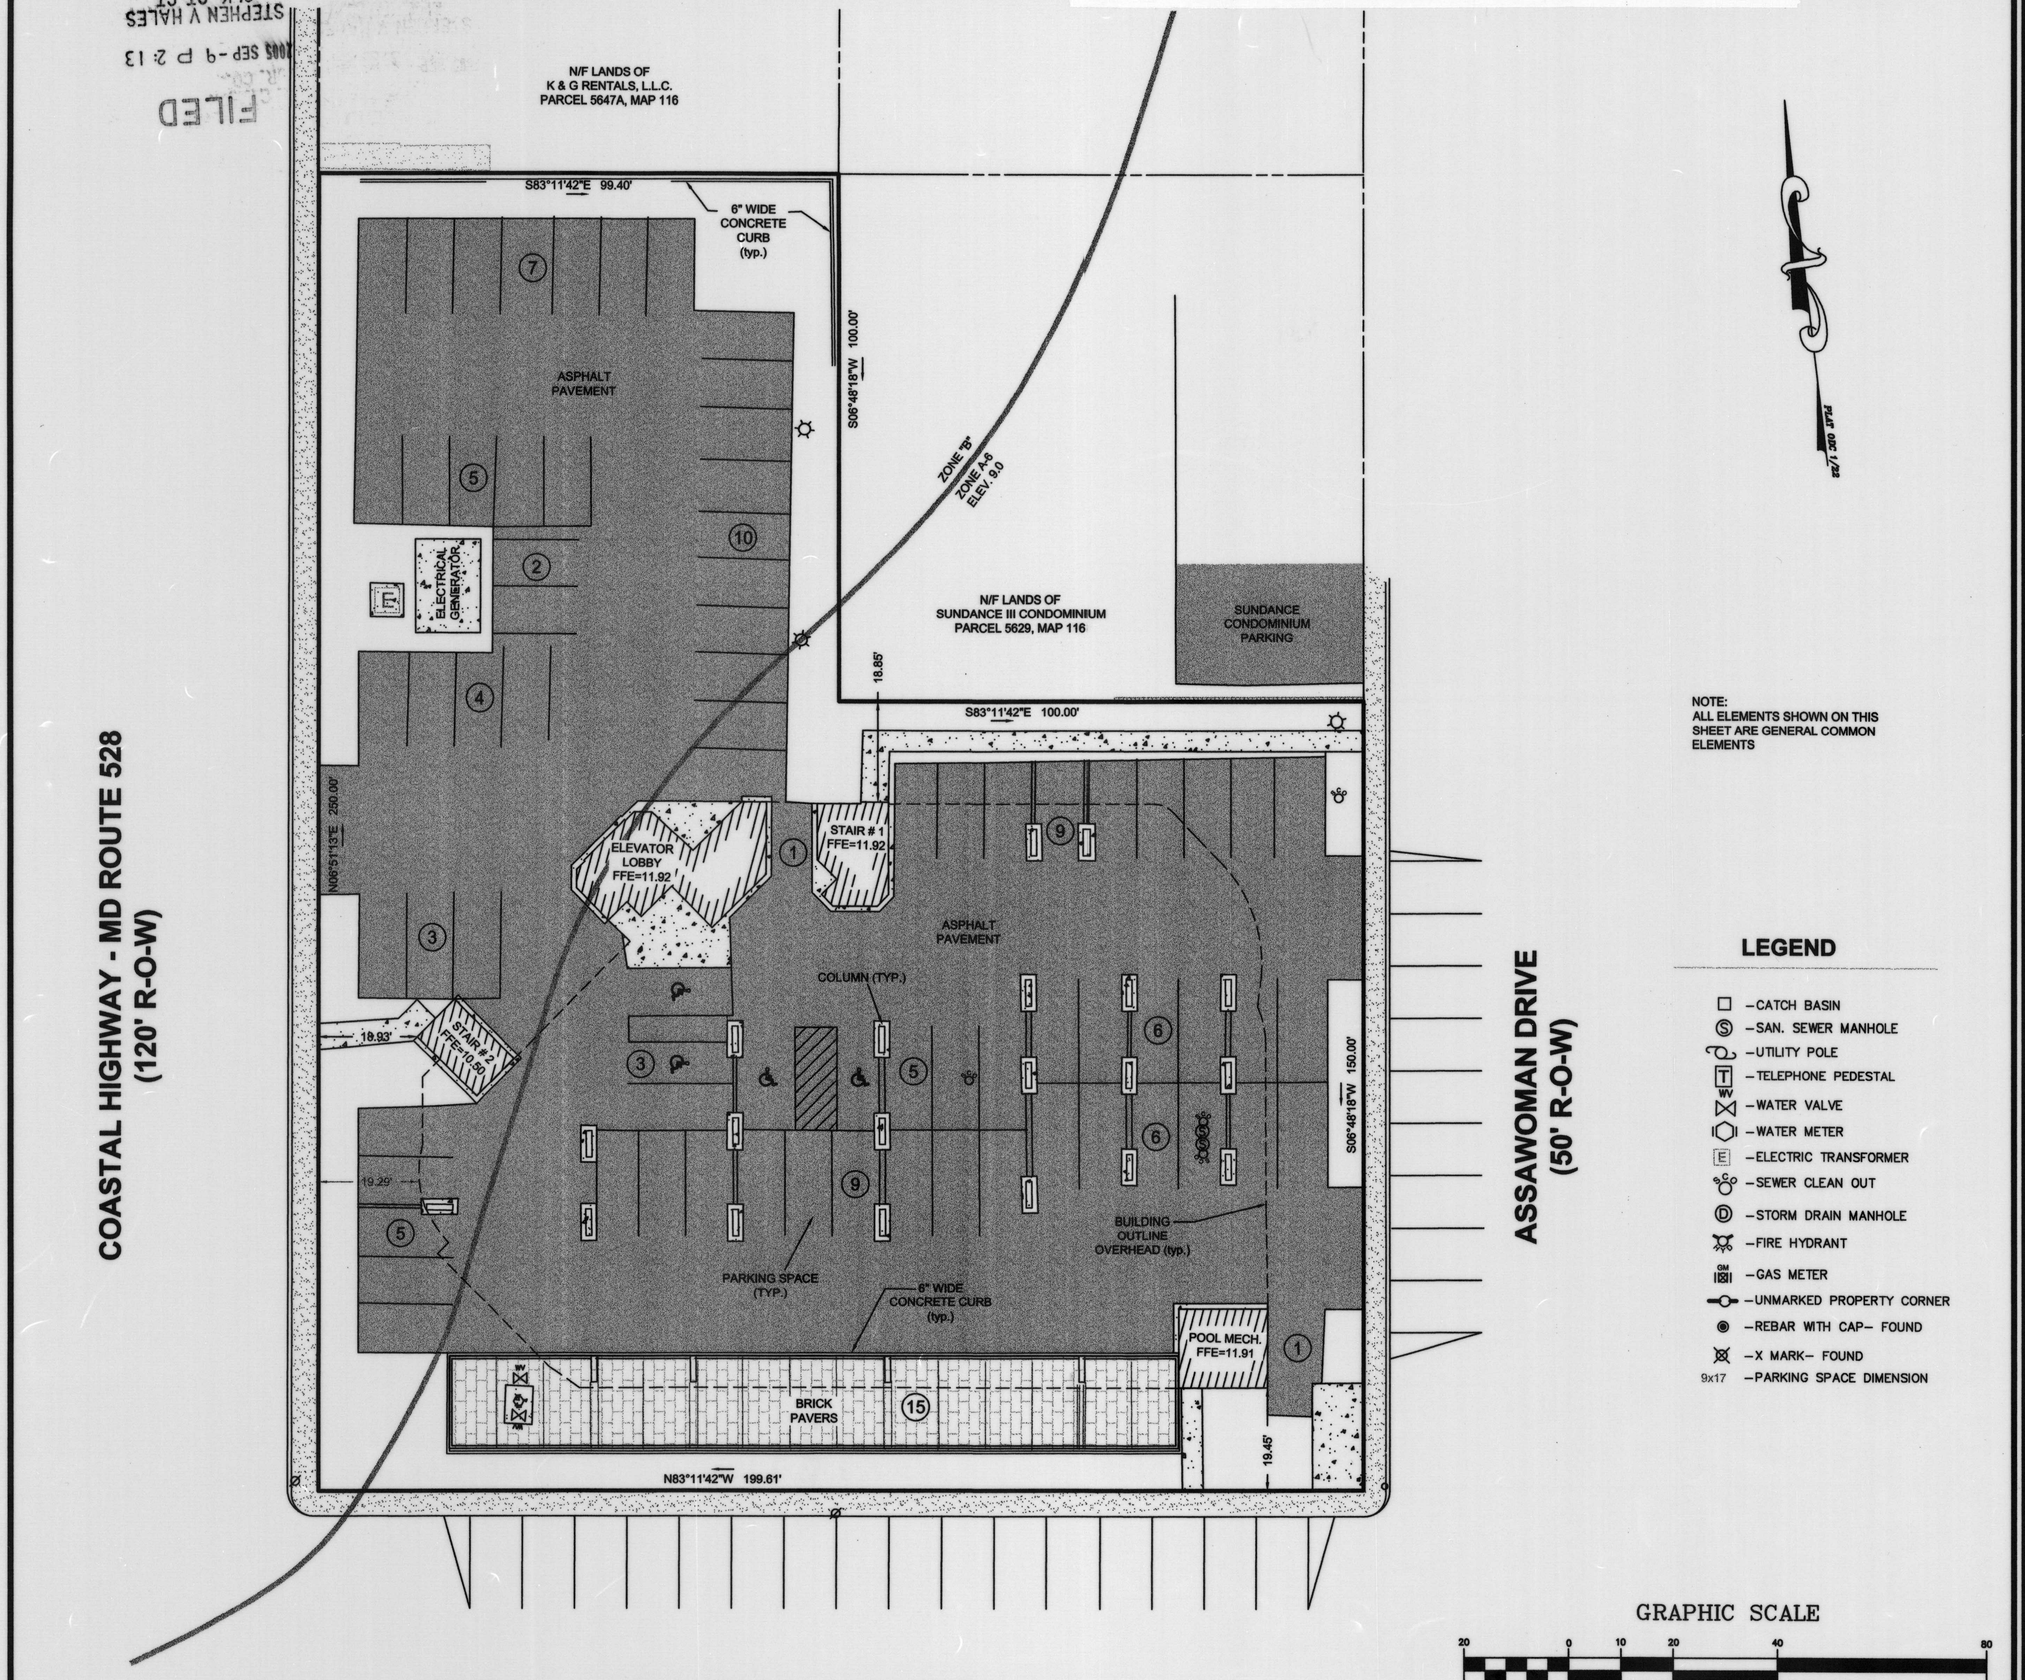

NOTE:
ALL ELEMENTS SHOWN ON THIS SHEET ARE GENERAL COMMON ELEMENTS

LEGEND

- □ – CATCH BASIN
- Ⓢ – SAN. SEWER MANHOLE
- – UTILITY POLE
- T – TELEPHONE PEDESTAL
- WV – WATER VALVE
- – WATER METER
- E – ELECTRIC TRANSFORMER
- – SEWER CLEAN OUT
- Ⓓ – STORM DRAIN MANHOLE
- – FIRE HYDRANT
- GM – GAS METER
- – UNMARKED PROPERTY CORNER
- – REBAR WITH CAP– FOUND
- – X MARK– FOUND
- 9x17 – PARKING SPACE DIMENSION

GRAPHIC SCALE

20 0 10 20 40 80

(IN FEET)
1 inch = 20 ft.

BECKER MORGAN GROUP

ARCHITECTURE
ENGINEERING

Dover
309 South Governors Ave
Dover, DE 19904
302.734.7950

Salisbury
312 West Main St. Suite 300
Salisbury, MD 21801
410.546.9100

Wilmington
307 A Street
Wilmington, DE 19801
302.888.2600

www.beckermorgan.com

PROJECT TITLE

MAYFAIR BEACH CONDOMINIUM

119th STREET
10th TAX DISTRICT
OCEAN CITY
WORCESTER COUNTY, MD

SHEET TITLE

CONDOMINIUM SURVEY

GROUND FLOOR

ISSUE BLOCK

MARK	DATE	DESCRIPTION
		LAST REVISED 9/7/2005

PROJECT NO.:	2002123.04
DATE:	06/06/2005
SCALE:	1" = 20'
DRAWN BY: CGS	PROJ MGR: VAW

SHEET
V102

COPYRIGHT 2005

F:\AutoCAD\Projects\2002\2002123\dwg\condo plat\ACAD-2002123-04-condoplat.dwg Sep 06, 2005 - 7:03am

P114374 MSA CSU 2157 7342-2

Maryland State Archives