SVH 202/14

FILED
2005 SEP -9 P 2:13
STEPHEN V HALES
CLK CT CT
WOR. CO.

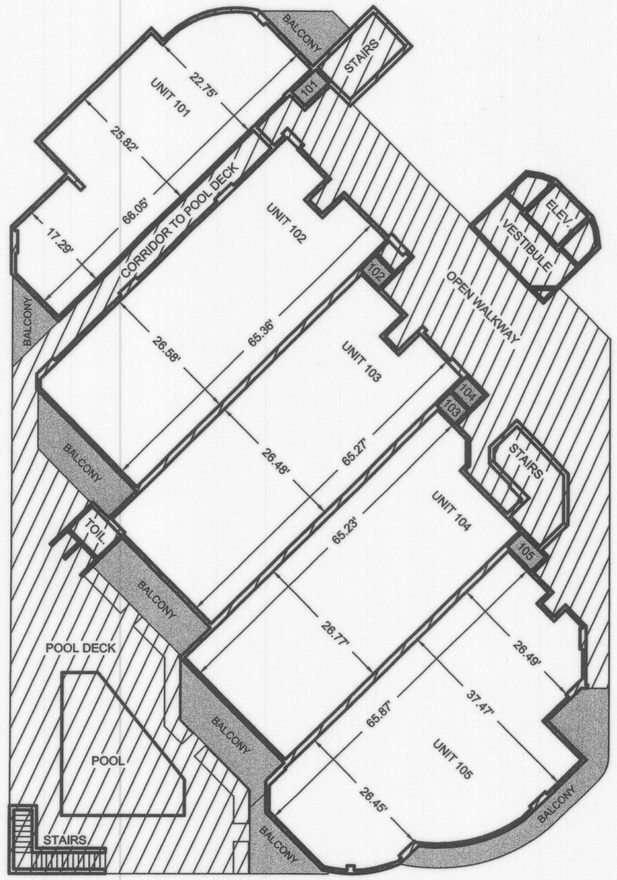

FIRST FLOOR

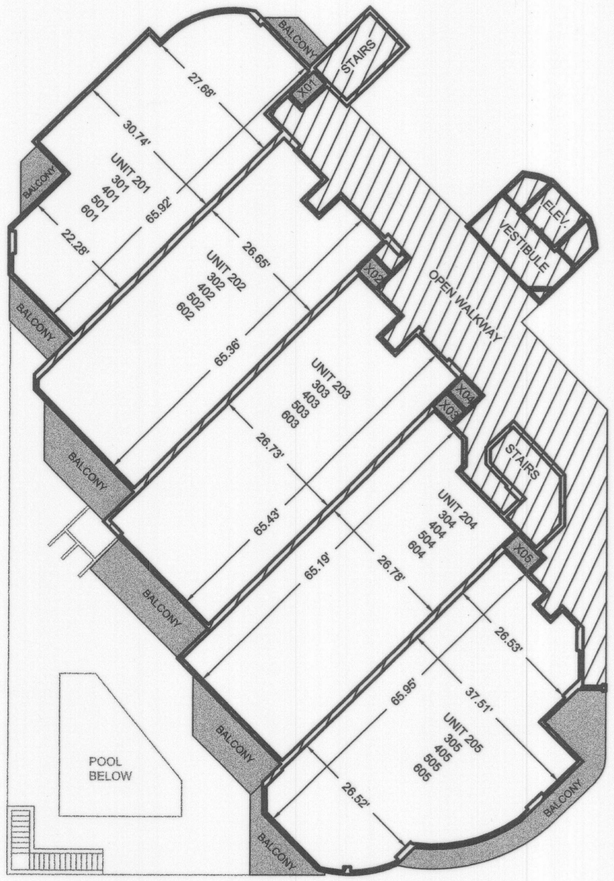

FLOORS 2-6

PLAT ODC 1/22

LEGEND

UNIT ELEMENTS

LIMITED COMMON ELEMENTS

GENERAL COMMON ELEMENTS

GRAPHIC SCALE

20 0 10 20 40 80

(IN FEET)
1 inch = 20 ft.

BECKER MORGAN GROUP

ARCHITECTURE
ENGINEERING

Dover
309 South Governors Ave
Dover, DE 19904
302.734.7950

Salisbury
312 West Main St. Suite 300
Salisbury, MD 21801
410.546.9100

Wilmington
307 A Street
Wilmington, DE 19801
302.888.2600

www.beckermorgan.com

PROJECT TITLE

MAYFAIR BEACH CONDOMINIUM

119th STREET
10th TAX DISTRICT
OCEAN CITY
WORCESTER COUNTY, MD

SHEET TITLE

CONDOMINIUM SURVEY

FLOOR PLANS FLOORS 1-6

ISSUE BLOCK

MARK	DATE	DESCRIPTION
	.	LAST REVISED 9/7/2005

PROJECT NO.:	2002123.04
DATE:	06/06/2005
SCALE:	1" = 20'
DRAWN BY: CGS	PROJ MGR: VAW

SHEET
V103

COPYRIGHT 2005

F:\AutoCAD\Projects\2002\2002123\dwg\condo plat\ACAD-200212304-condoplat.dwg Sep 08, 2005 - 6:51am

Maryland State Archives

P114375 MSA CSU 2157 7342-3