RHO 139/32

FILED

Jul 13 4 09 PM '94

RICHARD H. OUTTEN-
CLK. CT. CT.
WOR. CO.

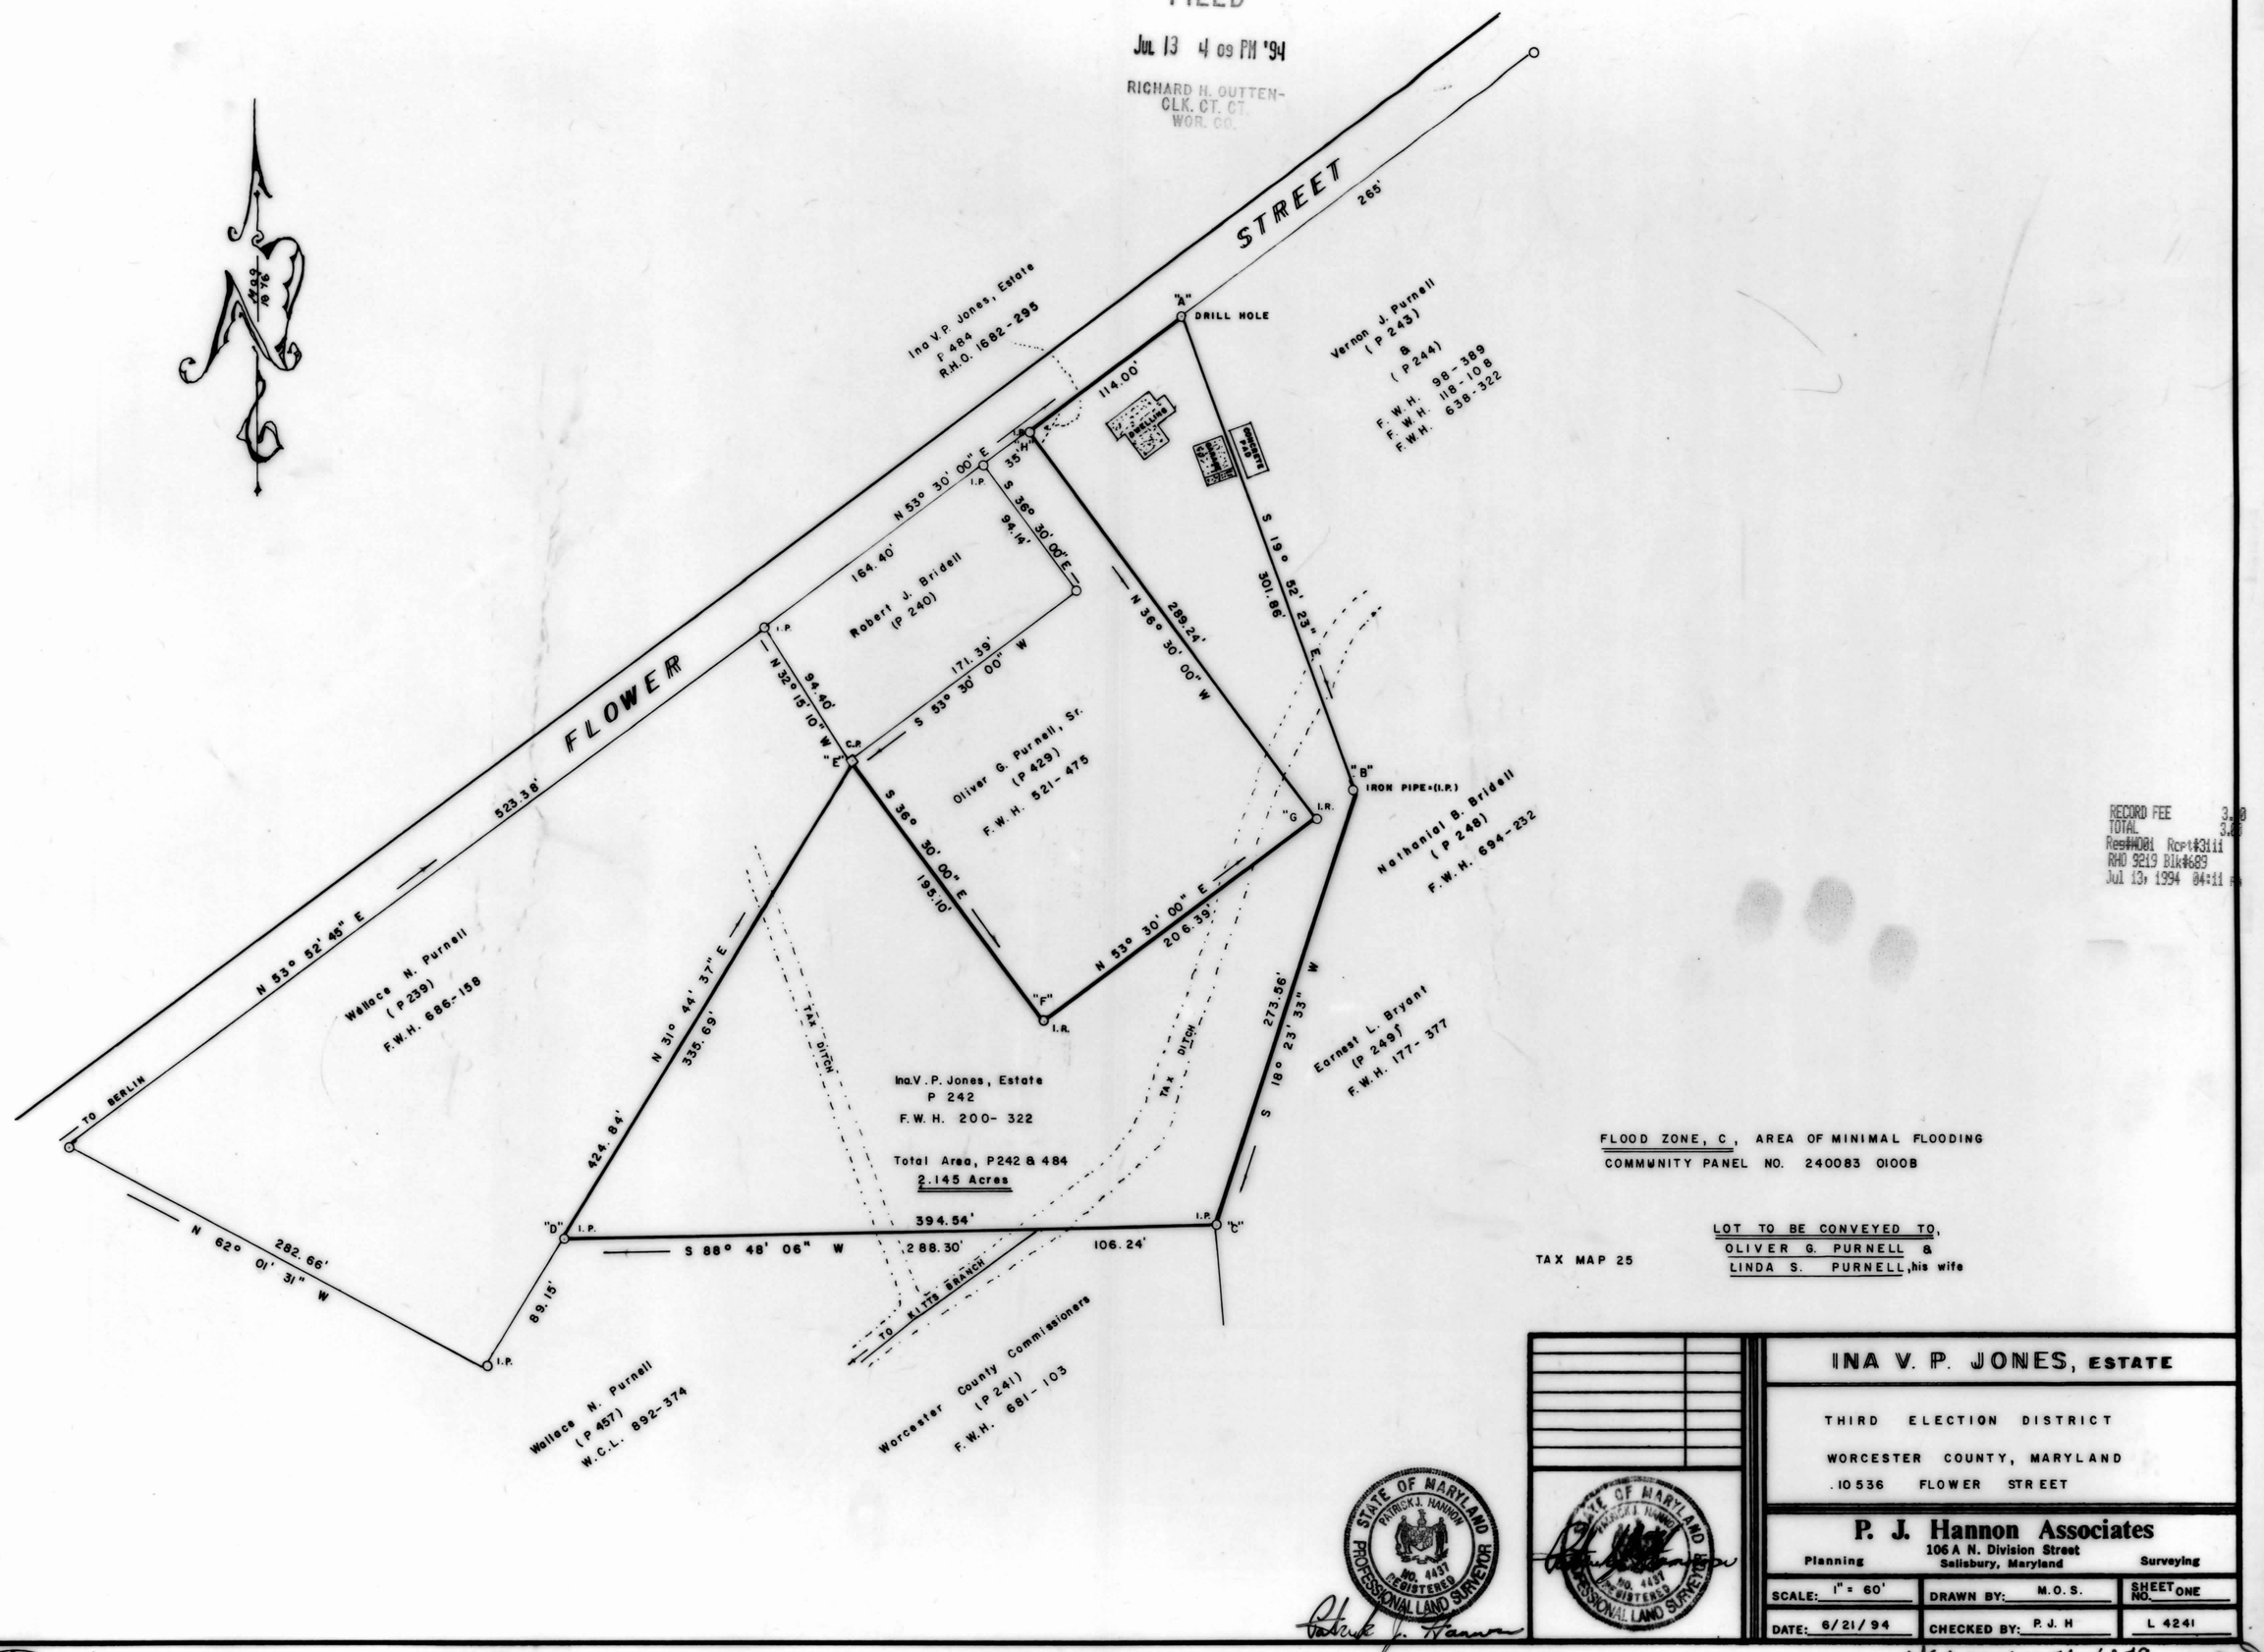

RECORD FEE 3.00
TOTAL 3.00
Rec#W081 Rcpt#3111
RHO 9219 Blk#689
Jul 13, 1994 04:11 pm

FLOOD ZONE, C, AREA OF MINIMAL FLOODING
COMMUNITY PANEL NO. 240083 0100B

TAX MAP 25

LOT TO BE CONVEYED TO,
OLIVER G. PURNELL &
LINDA S. PURNELL, his wife

STATE OF MARYLAND
PATRICK J. HANNON
NO. 4437
REGISTERED
PROFESSIONAL LAND SURVEYOR

Patrick J. Hannon

STATE OF MARYLAND
PATRICK J. HANNON
NO. 4437
REGISTERED
PROFESSIONAL LAND SURVEYOR

INA V. P. JONES, ESTATE

THIRD ELECTION DISTRICT

WORCESTER COUNTY, MARYLAND

10536 FLOWER STREET

P. J. Hannon Associates
Planning — 106 A N. Division Street, Salisbury, Maryland — Surveying

SCALE: 1" = 60'	DRAWN BY: M.O.S.	SHEET NO. ONE
DATE: 6/21/94	CHECKED BY: P.J.H	L 4241

MSA SSU 1257-6379

Maryland State Archives