RHO 139/73

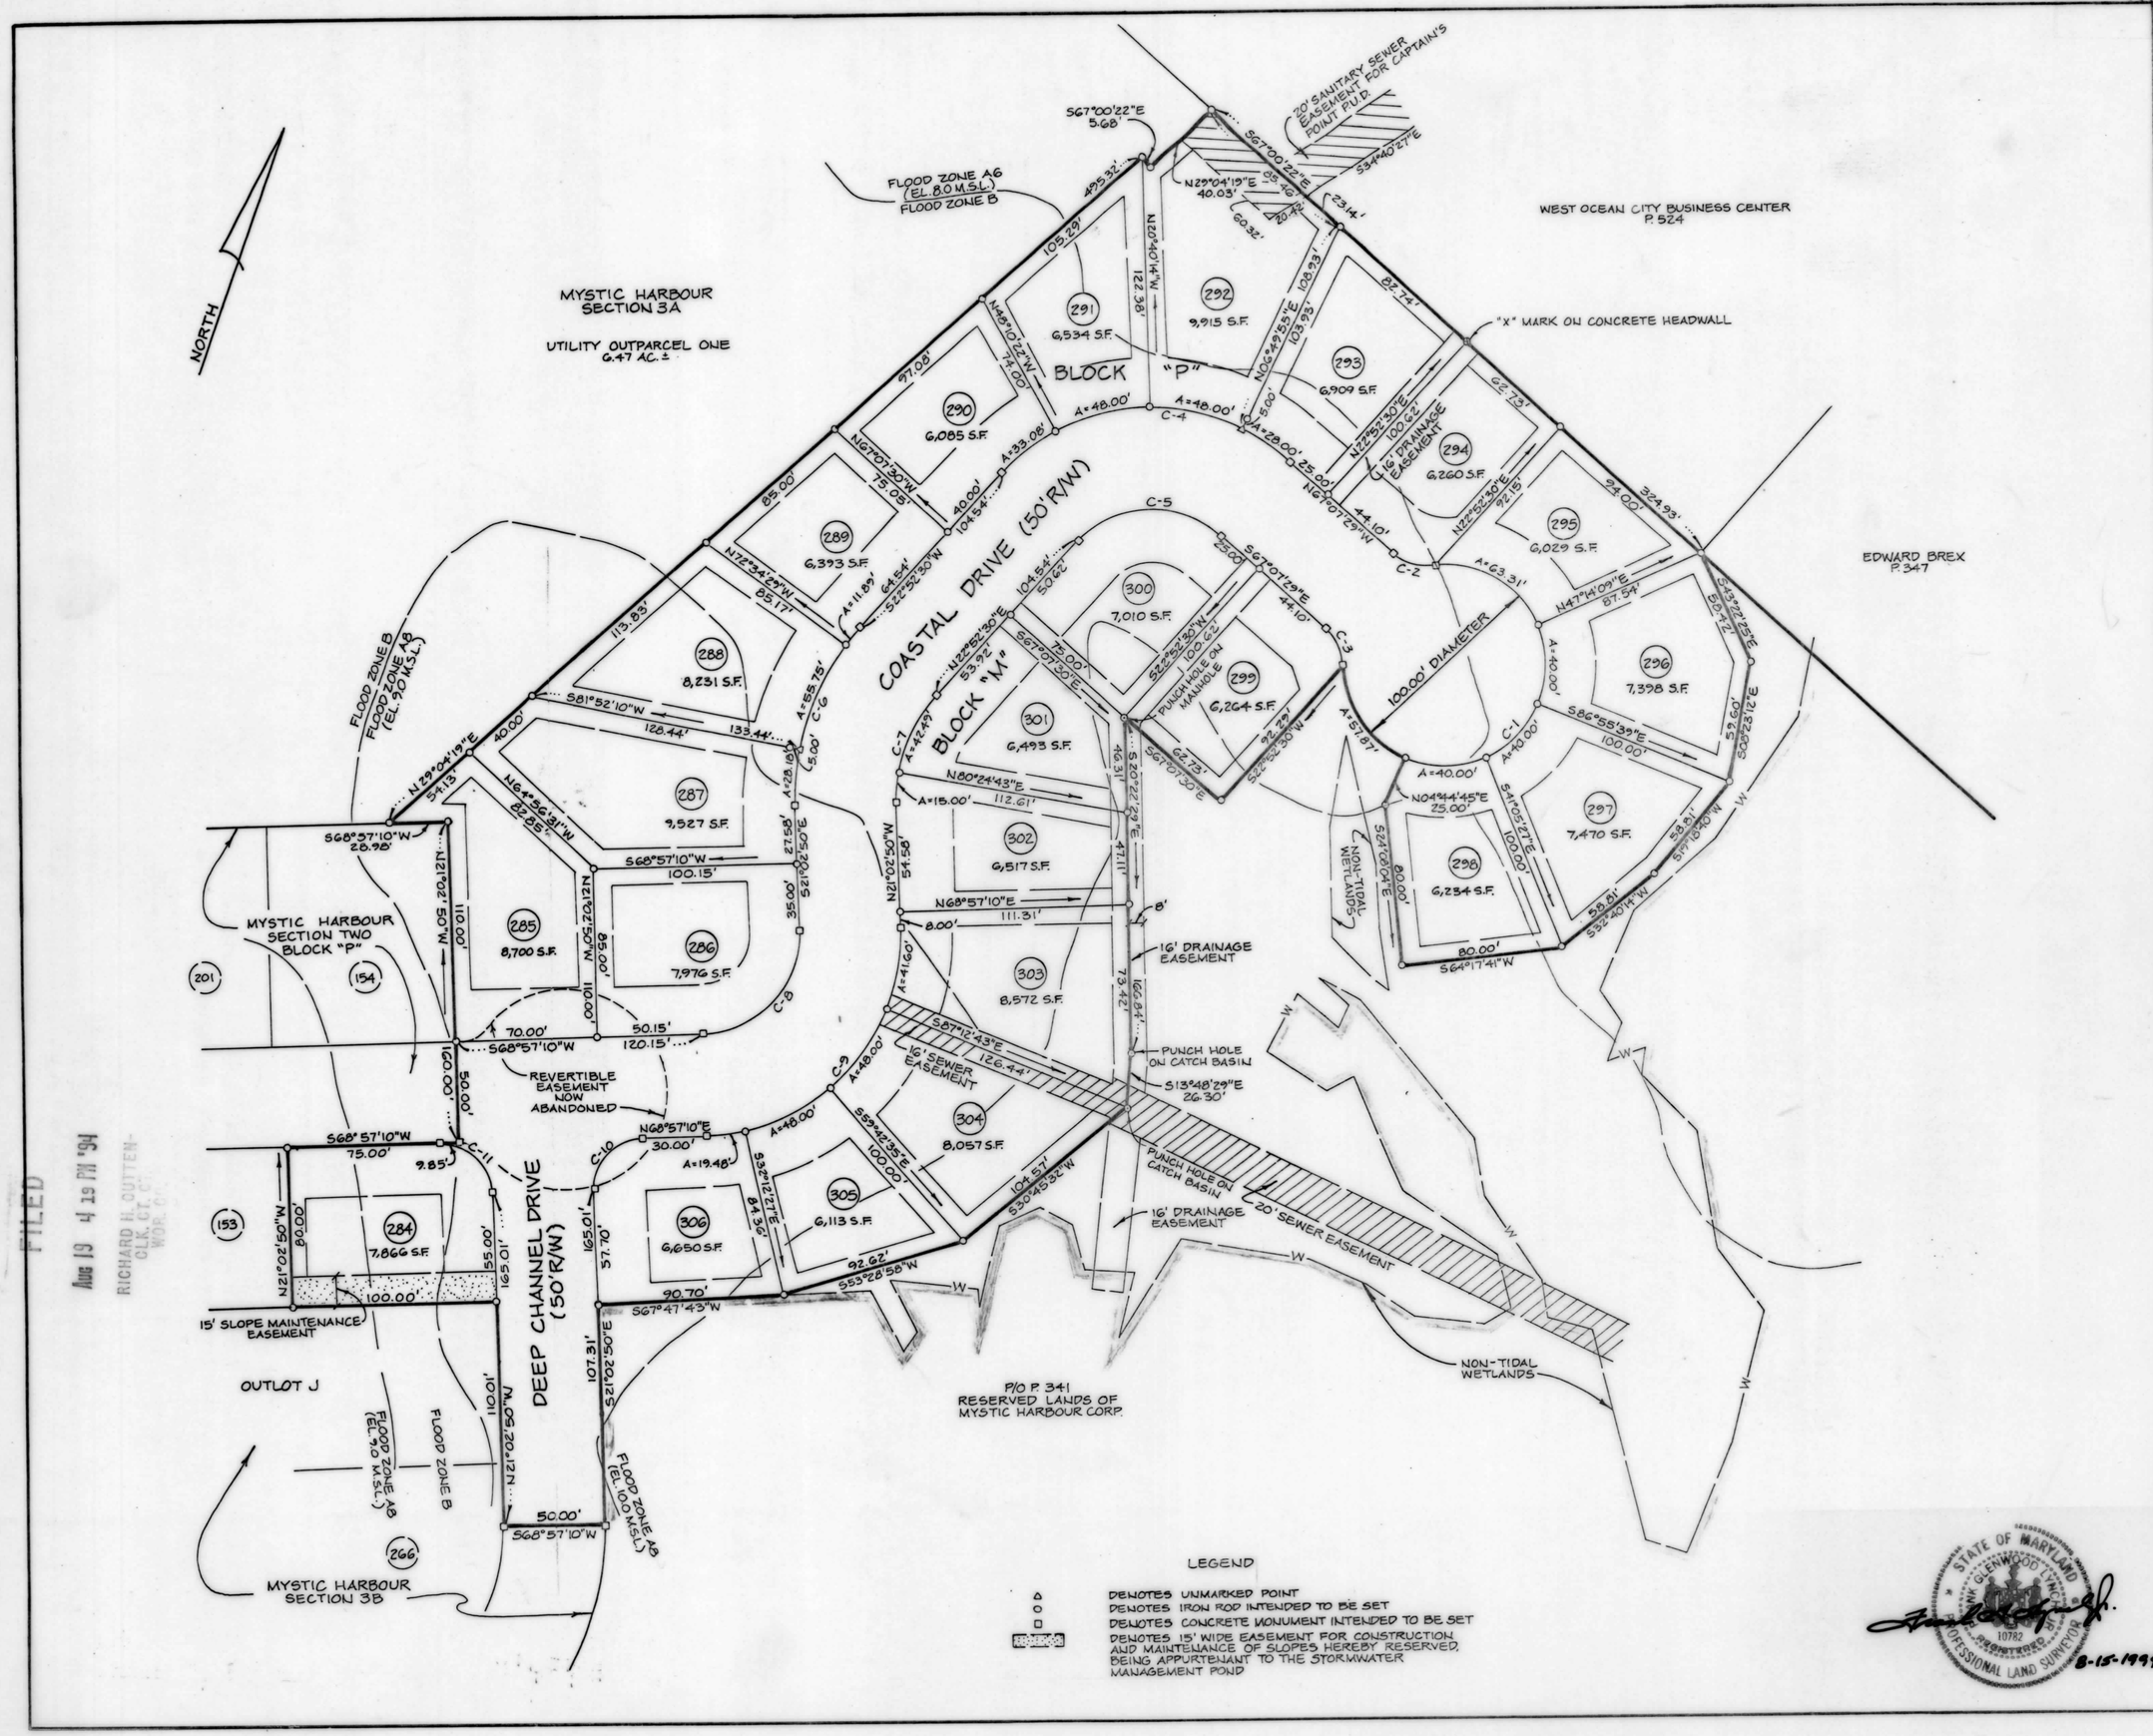

FILED
Aug 19 4 19 PM '94
RICHARD H. CUTTEN-
CLK. CT. CT.
WOR. CO.

FRANK G. LYNCH JR. & ASSOCIATES, INC.
SURVEYING - LAND PLANNING
10535 RACETRACK ROAD
BERLIN, MARYLAND 21811
PHONE (301) 641-5773 641-5353
FAX (301) 208-0227

RECORD PLAT

MYSTIC HARBOUR

SUBDIVISION SECTION 3C
TENTH ELECTION DISTRICT WORCESTER COUNTY, MD.

SCALE: 1"=50'
DATE: 6/20/94
DRAWN BY: GPM
FILE NO.: 2595/91

SHEET 2 OF 2

Maryland State Archives