RHO. 140/29

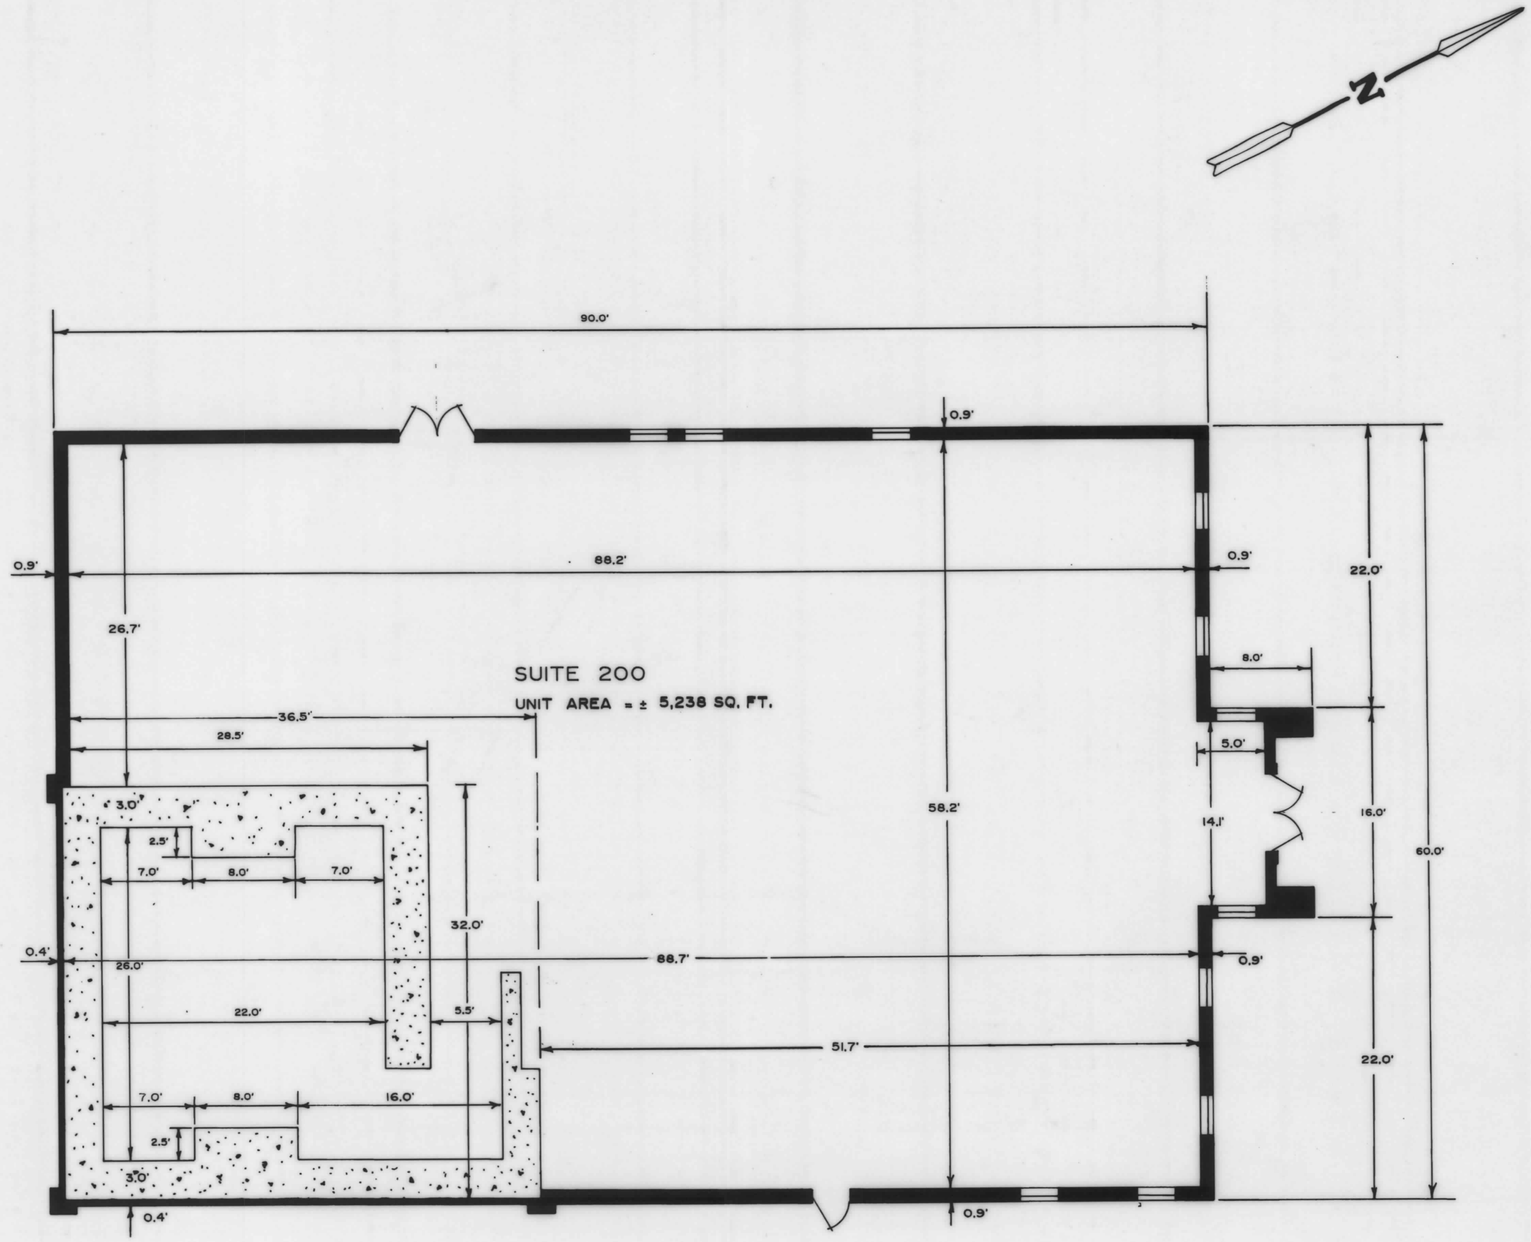

LEGEND:

DENOTES UNIT ELEMENT

DENOTES COMMON ELEMENT WALL

FLOOR PLAN

FILED
Oct 6 4 18 PM '94
RICHARD H. OUTTEN-
CLK. CT. CT.
WOR. CO.

DATAPRINT N78941

L. E. BUNTING SURVEYS, INC.
MARYLAND & VIRGINIA
LAND SURVEYING
24 BROAD STREET
BERLIN, MARYLAND 21811
410-641-3313

BUILDING FLOOR PLANS
OF
BERLIN PROFESSIONAL CENTER
a Commercial Condominium

THIRD ELECTION DISTRICT
WORCESTER COUNTY, MARYLAND

DATE:	AUG. 1994
REVISIONS:	9/9/94
JOB NO.:	4538/94
SCALE:	1/8" = 1'0".
SHEET NO.:	3 of 4

Maryland State Archives