R.H.O. 140/44

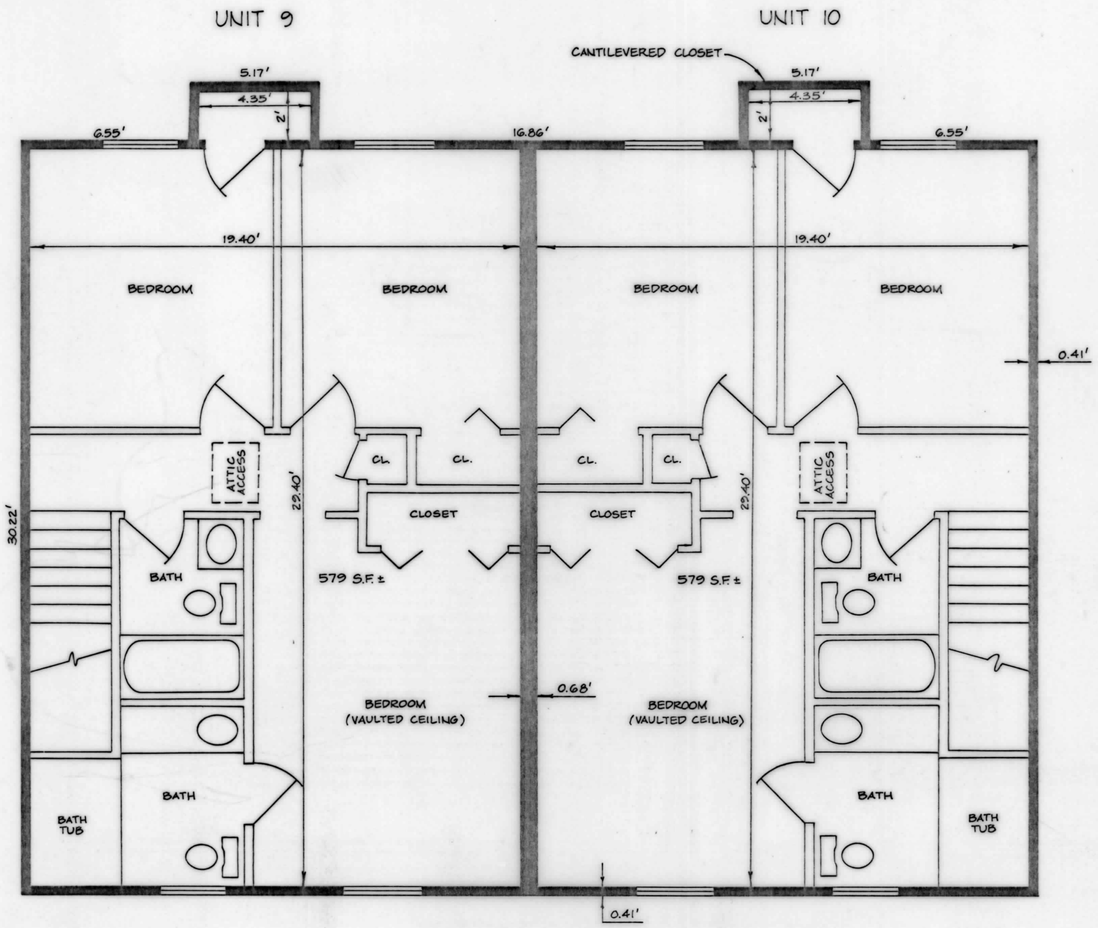

SECOND FLOOR PLAN

NOTE: INTERIOR DIMENSIONS ARE FACE OF STUD TO FACE OF STUD

DENOTES UNIT ELEMENT

DENOTES GENERAL COMMON ELEMENT DELINEATING SIDE PARAMETERS

RICHARD H. OUTTEN-
CLK. CT. CT.
WOR. CO.
OCT 20 3 40 PM '94
FILED

PHASE FIVE

SUMMER SUN CONDOMINIUM

TENTH ELECTION DISTRICT
TOWN OF OCEAN CITY
WORCESTER COUNTY, MARYLAND

FRANK G. LYNCH JR. & ASSOCIATES, INC.
SURVEYING - LAND PLANNING
10535 RACETRACK ROAD
BERLIN, MARYLAND 21811
PHONE (410) 641-5773 641-5353
FAX (410) 208-0227

SCALE: 1/4"=1' DATE: 10/5/94 DRAWN BY: GM FILE: 5494/94

SHEET 3 OF 4

Maryland State Archives