RH0 142/24

FILED
Nov 9 10 55 AM '95
RICHARD H. DUTTEN
CLK. CT. CT.
WOR. CO.

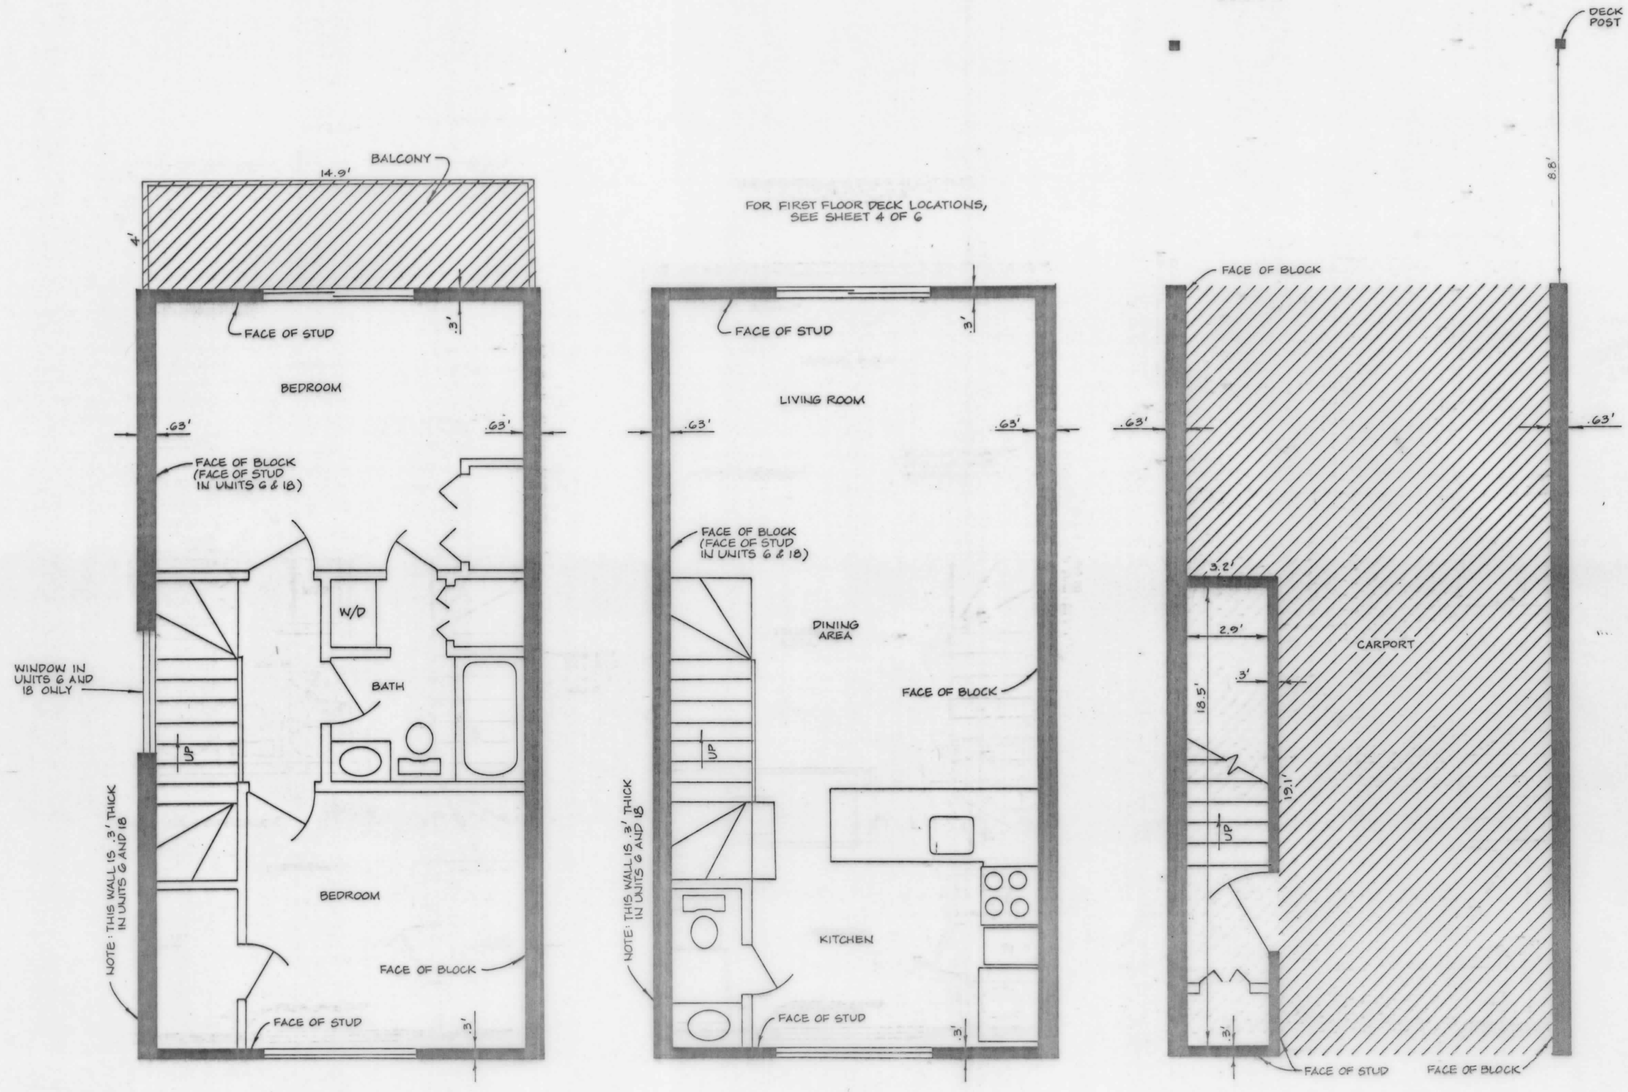

FLOOR PLAN: UNITS 2,4,6,8,10,12,14,16, AND 18

Frank G. Lynch, Jr.
& Associates, Inc.
SURVEYING · LAND PLANNING
10535 RACETRACK ROAD · BERLIN, MARYLAND 21811
(410) 641-6353 · 641-6773

HARBOR LIGHTS CONDOMINIUM
LOTS 2-7, BLOCK 29
CAINE WOODS, SECTION 2-A
TOWN OF OCEAN CITY
TENTH ELECTION DISTRICT, WORCESTER COUNTY, MARYLAND

SCALE	1/4" = 1'
DATE	12/8/94
DRAWN BY	GPM
FILE #	5397-94

SHEET
2 OF 6

REVISED 1/19/95

Maryland State Archives