R.H.O. 143/5

FILED
Jun 22 11 30 AM '95
RICHARD H. OUTTEN
CLK. CT. CT.
WOR. CO.

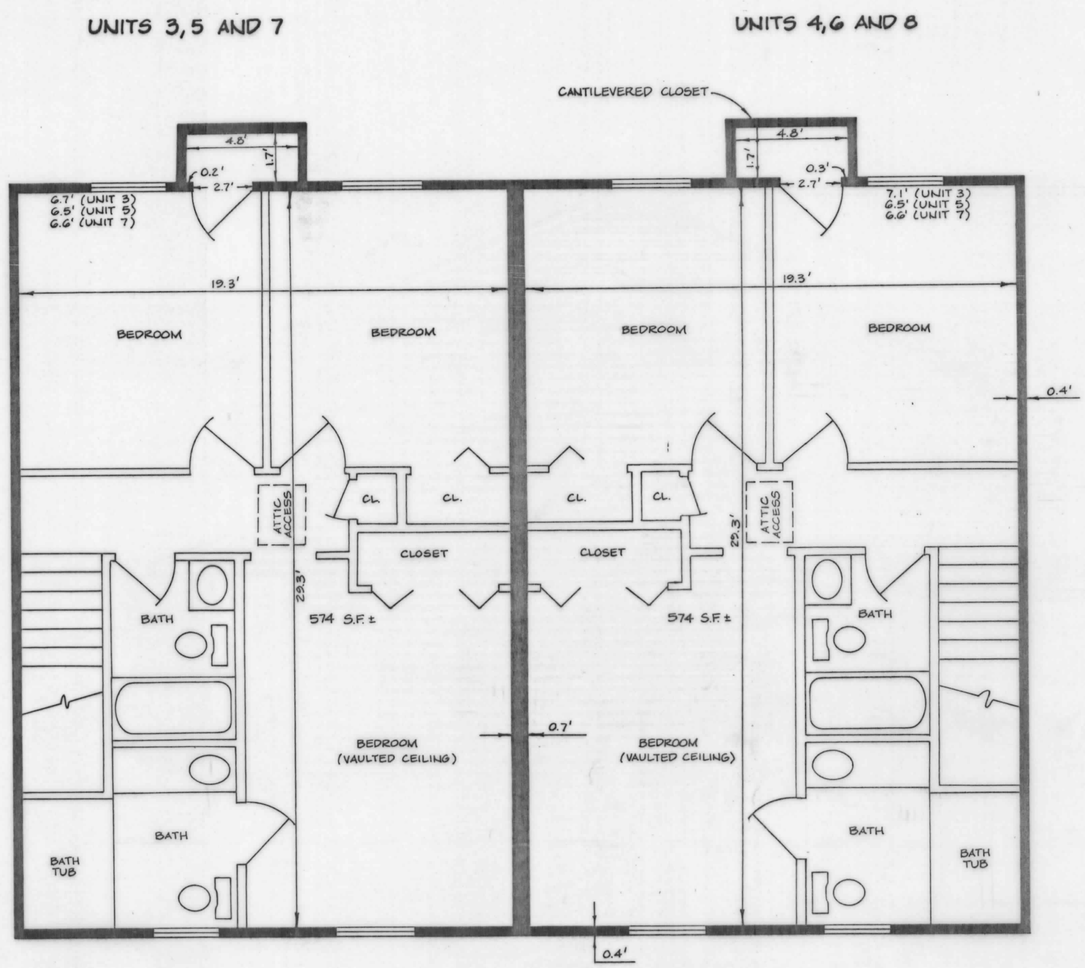

SECOND FLOOR PLAN

NOTE: INTERIOR DIMENSIONS ARE FACE OF STUD TO FACE OF STUD

DENOTES UNIT ELEMENT

DENOTES GENERAL COMMON ELEMENT DELINEATING SIDE PARAMETERS

PHASES II, III AND IV

SUMMER SUN CONDOMINIUM

TENTH ELECTION DISTRICT
TOWN OF OCEAN CITY
WORCESTER COUNTY, MARYLAND

FRANK G. LYNCH JR. & ASSOCIATES, INC.
SURVEYING - LAND PLANNING
10535 RACETRACK ROAD
BERLIN, MARYLAND 21811
PHONE (410) 641-5773 641-5353
FAX (410) 208-0227

SCALE: 1/4"=1' DATE: 4/7/95 DRAWN BY: GM FILE: 5494/94

SHEET 4 OF 7

Maryland State Archives