R.H.O. 143/42

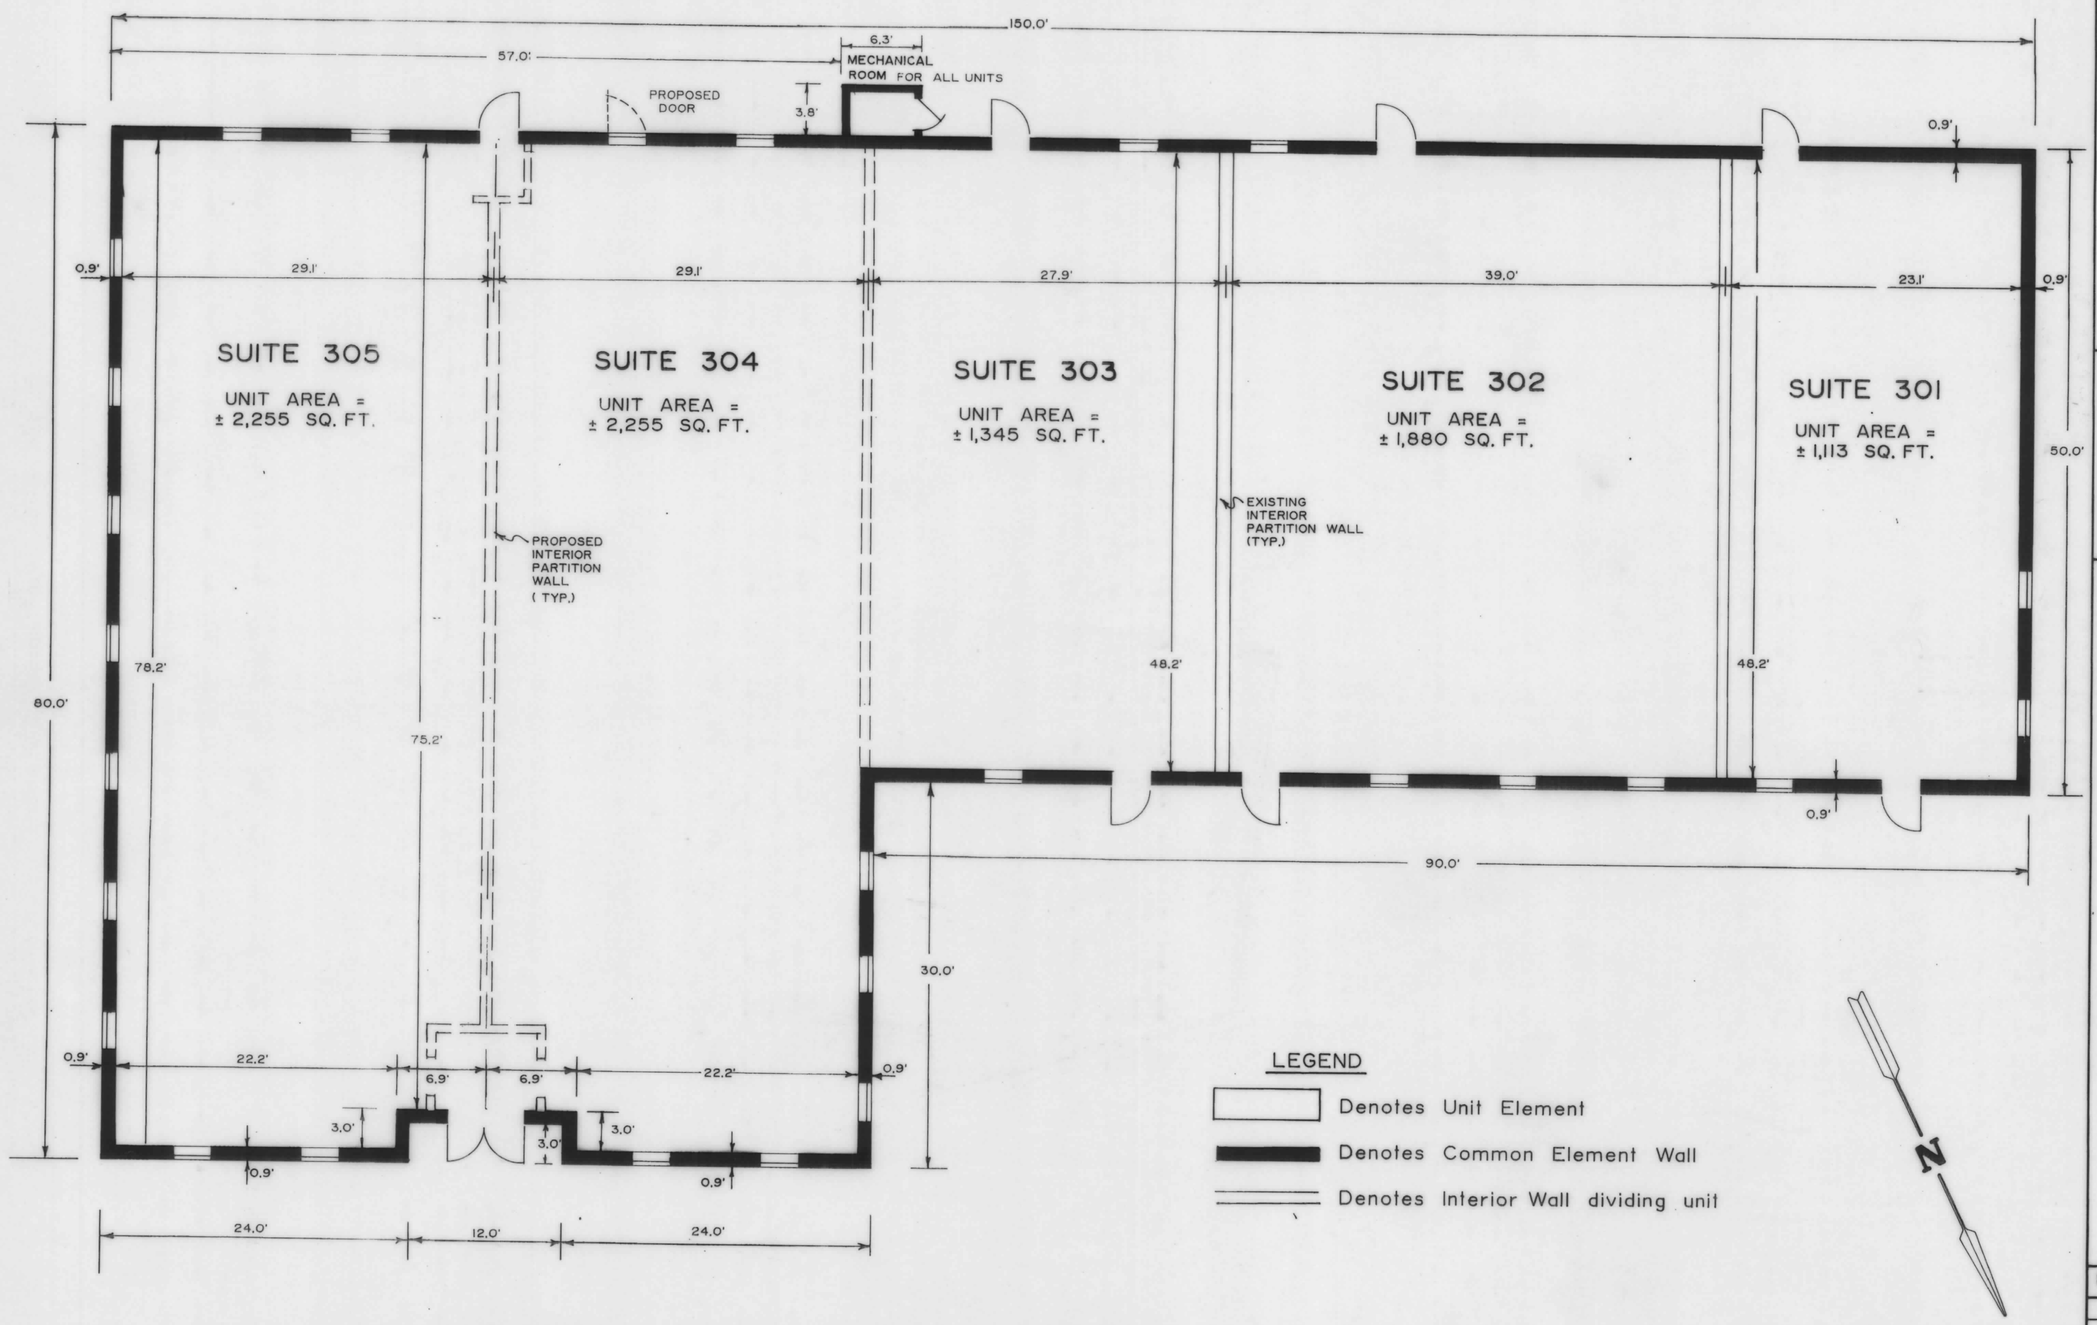

FLOOR PLAN

L. E. BUNTING SURVEYS, INC.
MARYLAND & VIRGINIA
LAND SURVEYING
24 BROAD STREET
BERLIN, MARYLAND 21811
410-641-3313

FILED
AUG 22 8 43 AM '95
RICHARD H. OUTTEN-
CLK. CIR. CT.

RECORDING FEE 2.50
PLAT-SUBDIVIS 2.50
TOTAL 5.00
Rcpt # 14914
Bk # 1318
Aug 22, 1995 08:05 am

BUILDING FLOOR PLANS
OF
BERLIN PROFESSIONAL CENTER
a Commercial Condominium
THIRD ELECTION DISTRICT
WORCESTER COUNTY, MARYLAND

DATE: JULY 1995
REVISIONS:
JOB NO.: 4538 / 95
SCALE: 1/8" = 1'-0"
SHEET NO.: 3 OF 4

DATAPRINT 819367

Maryland State Archives