B. H. O. 143/43

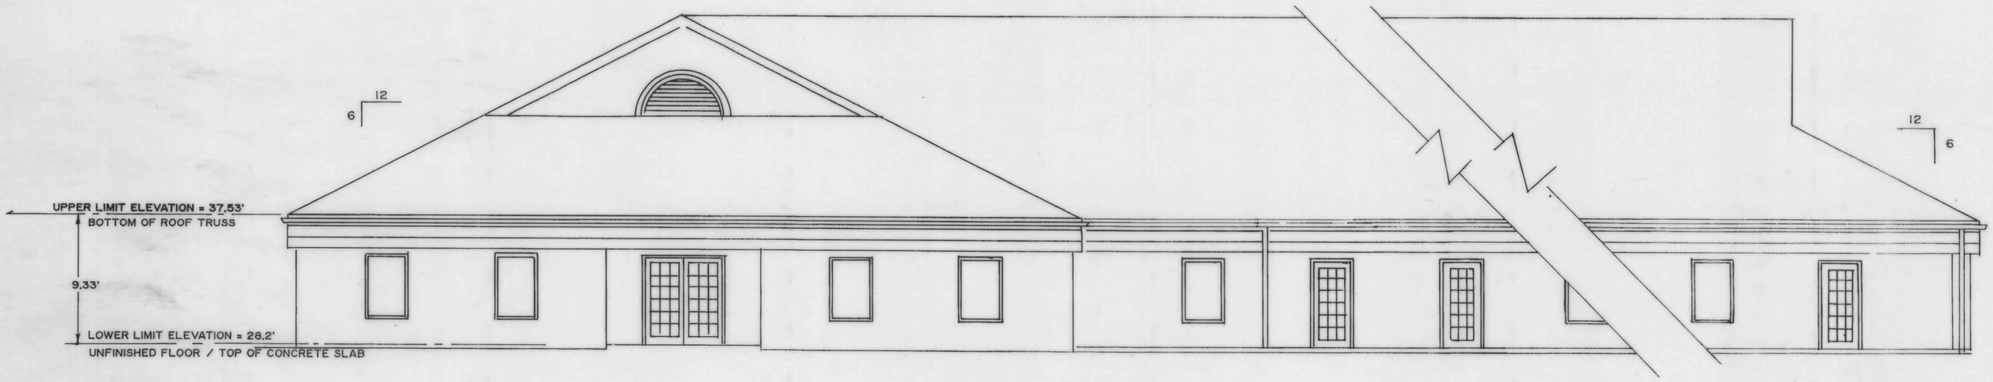

NORTH ELEVATION

SCALE : 1/8" = 1'-0"

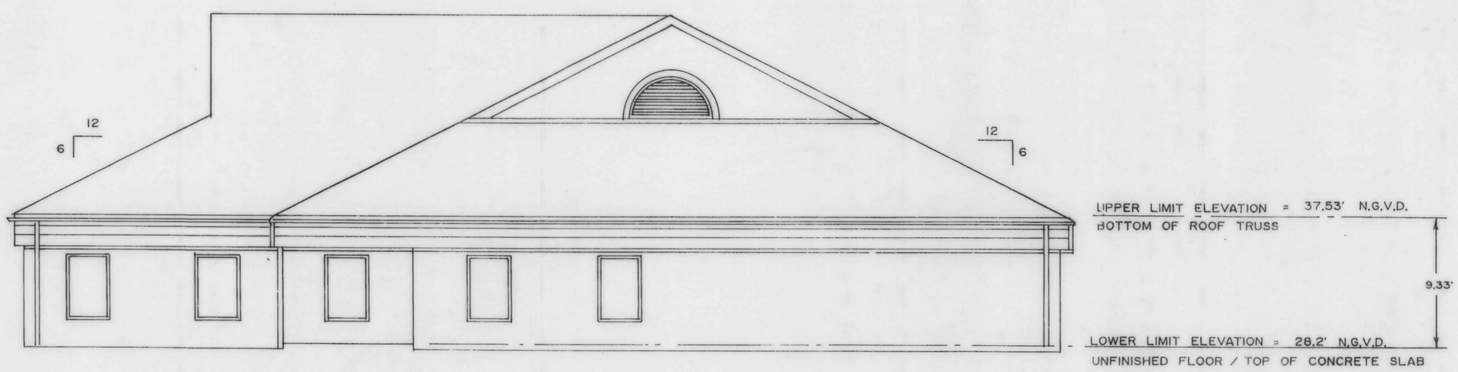

WEST ELEVATION

SCALE : 1/8" = 1'-0"

Elevations shown are in feet above Mean Sea Level Datum.

L. E. BUNTING SURVEYS, INC.
MARYLAND & VIRGINIA
LAND SURVEYING
24 BROAD STREET
BERLIN, MARYLAND 21811
410-641-3313

FILED
AUG 22 8 43 AM '95
RICHARD H. OUTTEN-
CLK. CT. CT.
WOR. CO.

RECORDING FEE 2.50
PLAT-SUBDIVIS 2.50
TOTAL 5.00
Rec# W082 Rcpt # 14914
RHO 8386 Blk # 1319
Aug 22,1995 08:45 am

BUILDING ELEVATIONS
OF
BERLIN PROFESSIONAL CENTER
A Commercial Condominium
THIRD ELECTION DISTRICT
WORCESTER COUNTY, MARYLAND

DATE: JULY 1995

REVISIONS:

JOB NO.: 4538/95

SCALE: AS SHOWN

SHEET NO.: 4 OF 4

DATAPRINT R19367

Maryland State Archives