RHO 144/67

FILED

Dec 28 3 45 PM '95

RICHARD H. OUTTEN-
CLK. CT. CT.
WOR. CO.

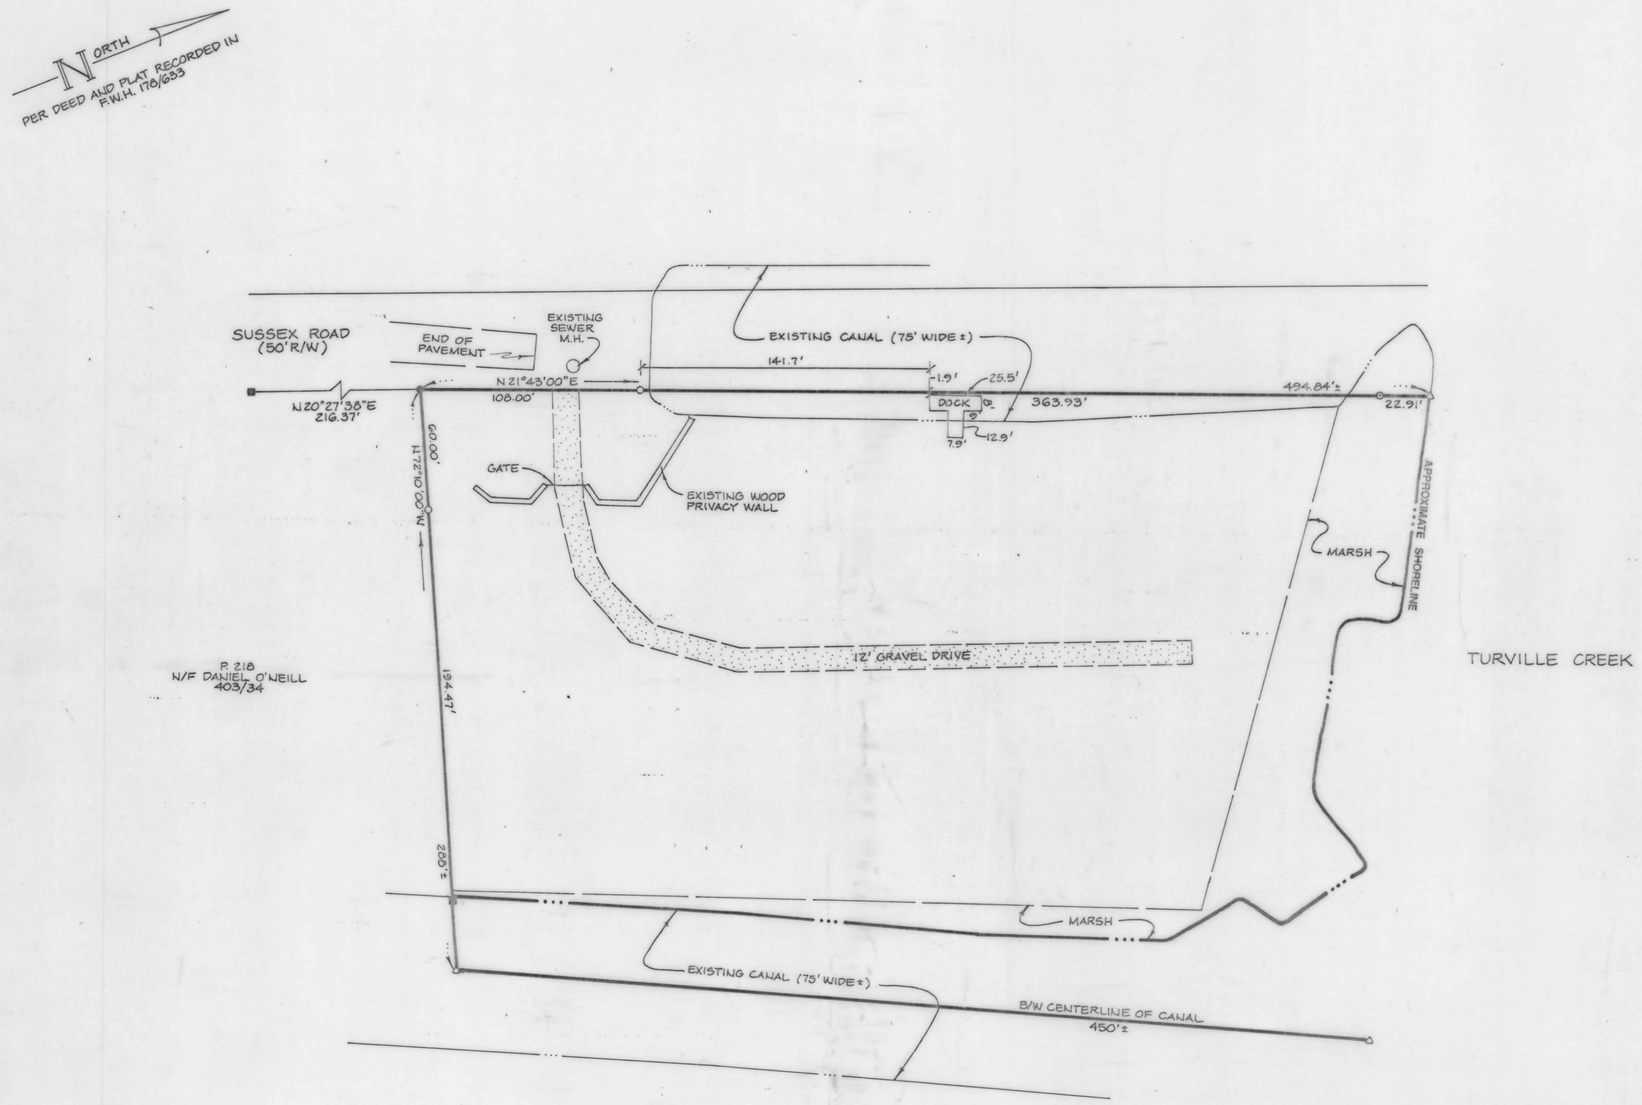

RECORDING FEE 3.00
TOTAL 3.00
Rec# 10081 Rcpt # 14234
RHO 3219 Blk # 1529
Dec 28, 1995 03:56 PM

LEGEND

- ■ FOUND CONCRETE MONUMENT
- ● FOUND IRON ROD
- ○ SET IRON ROD
- △ UNMARKED POINT
- ⊙ SET IRON PIPE

NOTES:

1. DEED REFERENCE: 1374/321
2. TAX MAP 21, PARCEL 187
3. ZONED R-2
4. FRANK G. LYNCH JR. AND ASSOCIATES IS NOT RESPONSIBLE FOR THE DELINEATION OR LOCATION OF TIDAL OR NON-TIDAL WETLANDS AS SHOWN OR AS NOT SHOWN ON THIS PLAT.
5. UPLAND AREA = 2.29 AC.±
   MARSH AREA = 0.36 AC.±
   CANAL AREAS = 0.55 AC.±
   TOTAL AREA = 3.20 AC.±

STATE OF MARYLAND
FRANK GLENWOOD LYNCH JR.
10765
REGISTERED PROFESSIONAL LAND SURVEYOR

PROPERTY SURVEY

LANDS OF RAYMOND C. NICHOLS

TENTH ELECTION DISTRICT
WORCESTER COUNTY, MARYLAND

FRANK G. LYNCH JR. & ASSOCIATES, INC.
SURVEYING - LAND PLANNING
10535 RACETRACK ROAD
BERLIN, MARYLAND 21811
PHONE (410) 641-5773 641-5353
FAX (410) 208-0227

SCALE: 1"=50' DATE: 7/27/93 DRAWN BY: GPM FILE NO.: 4914/93
UPDATED 2/10/95

MSA SSU 1257-6387

Maryland State Archives