R.H.O. 149/15

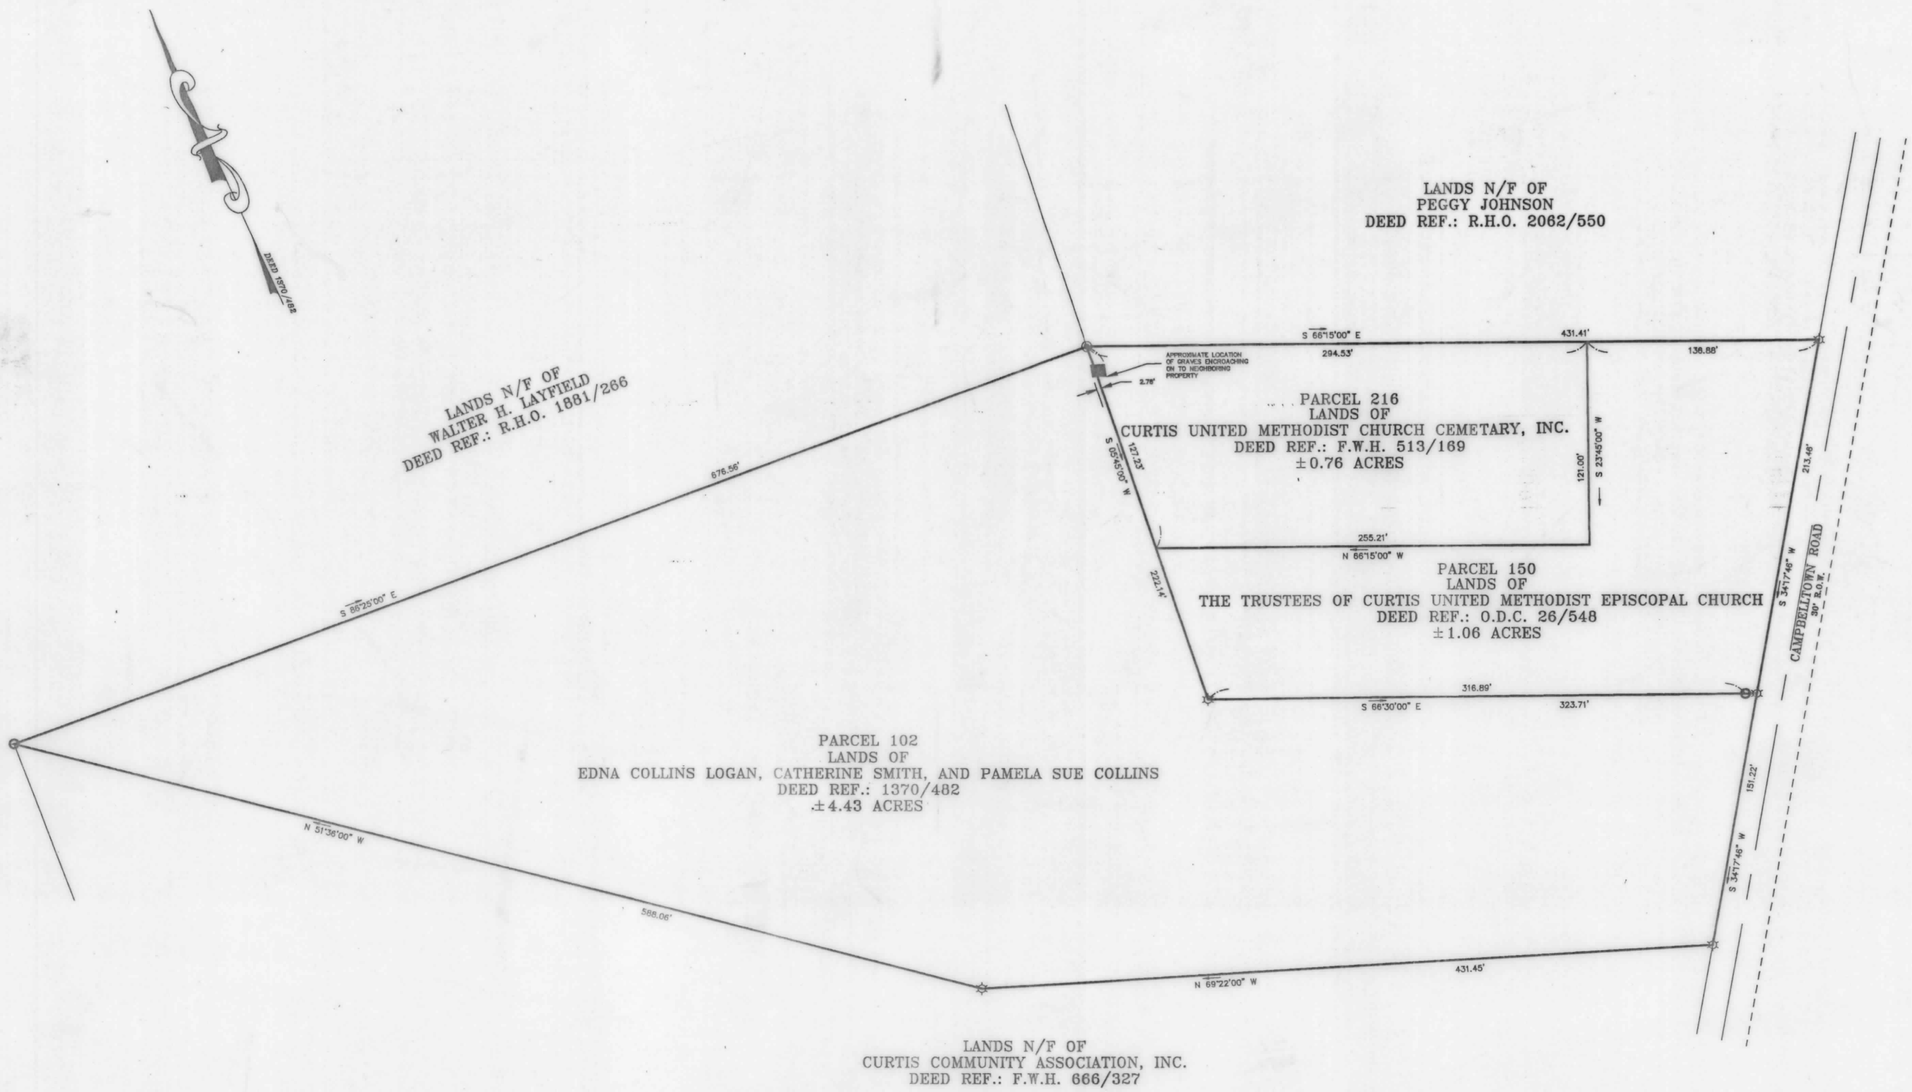

RECORDING FEE 3.00
TOTAL 3.00
Rec# M082 Rcpt # 25414
RHO 8906 Blk # 446
Dec 12, 1996 11:31 am

FILED
DEC 12 11 23 AM '96
RICHARD H. OUTTEN-
CLK. CT. CT.
WOR. CO.

GRAPHIC SCALE

60 0 30 60 120 240

(IN FEET)
1 inch = 60 ft.

◉ DENOTES IRON ROD FOUND
○ DENOTES IRON PIPE FOUND
☼ DENOTES IRON ROD SET

STATE OF MARYLAND
FRANK GLENWOOD LYNCH, JR.
10782
REGISTERED PROFESSIONAL LAND SURVEYOR

12-10-1996

PROPERTY SURVEY

LANDS OF EDNA C. LOGAN, ET AL AND CURTIS UNITED METHODIST CHURCH

PARCELS 102, 150, AND 216 - TAX MAP 14

THIRD ELECTION DISTRICT, WORCESTER COUNTY, MARYLAND

\DWG\6415-96.DWG

DISK#355

Frank G. Lynch, Jr.
& Associates, Inc.
SURVEYING · LAND PLANNING
10535 RACETRACK ROAD · BERLIN, MARYLAND 21811
(410) 641-5353 · 641-5773

DESIGNED BY	SURVEYED BY E.L.TRUITT	FILE #6415-96
DRAWN BY H.F.JOHNSON	DATE 9/09/96	SHEET 1 OF 1
CHECKED BY F.G.LYNCH	SCALE 1"=60'	

MSA SSU 1257-6368

Maryland State Archives