R.H.O. 145/39

FILED
FEB 6 3 46 PM '96
RICHARD H. CUTTEN
CLK. CT. CT.
WOR. CO.

SEE SHEET 9 OF 14

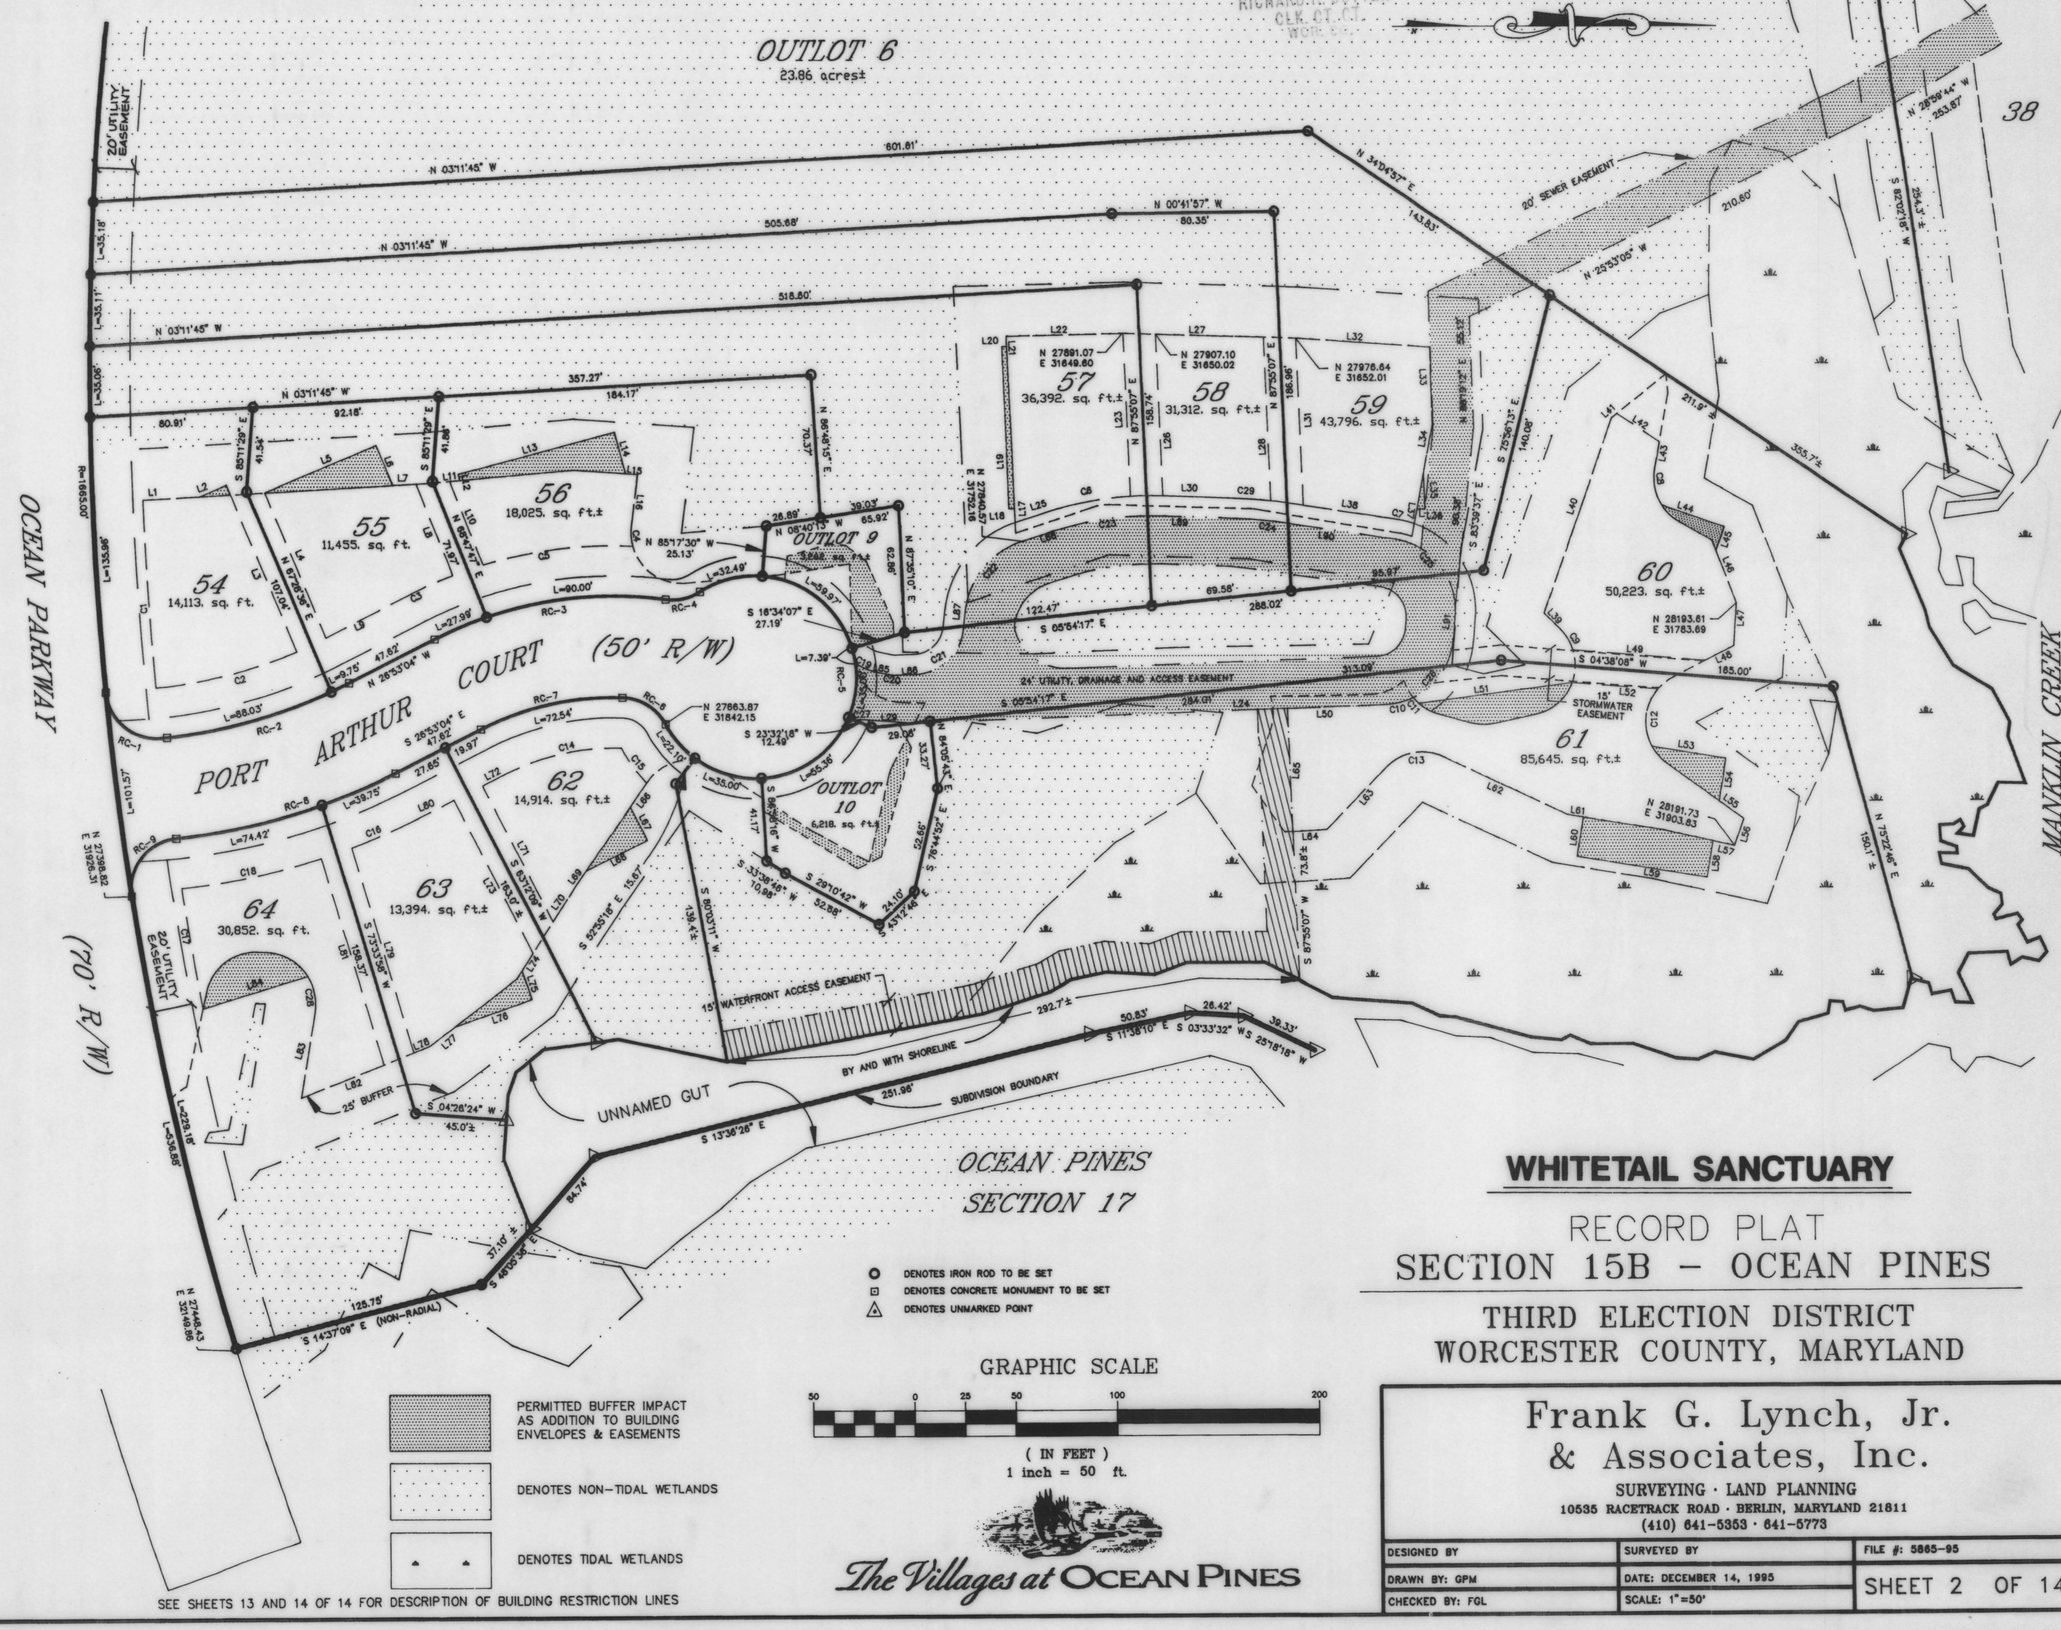

SEE SHEETS 13 AND 14 OF 14 FOR DESCRIPTION OF BUILDING RESTRICTION LINES

WHITETAIL SANCTUARY

RECORD PLAT
SECTION 15B – OCEAN PINES

THIRD ELECTION DISTRICT
WORCESTER COUNTY, MARYLAND

Frank G. Lynch, Jr. & Associates, Inc.
SURVEYING · LAND PLANNING
10535 RACETRACK ROAD · BERLIN, MARYLAND 21811
(410) 641-5353 · 641-5773

DESIGNED BY	SURVEYED BY	FILE #: 5865-95
DRAWN BY: GPM	DATE: DECEMBER 14, 1995	SHEET 2 OF 14
CHECKED BY: FGL	SCALE: 1"=50'	

Maryland State Archives