RHO 145/63

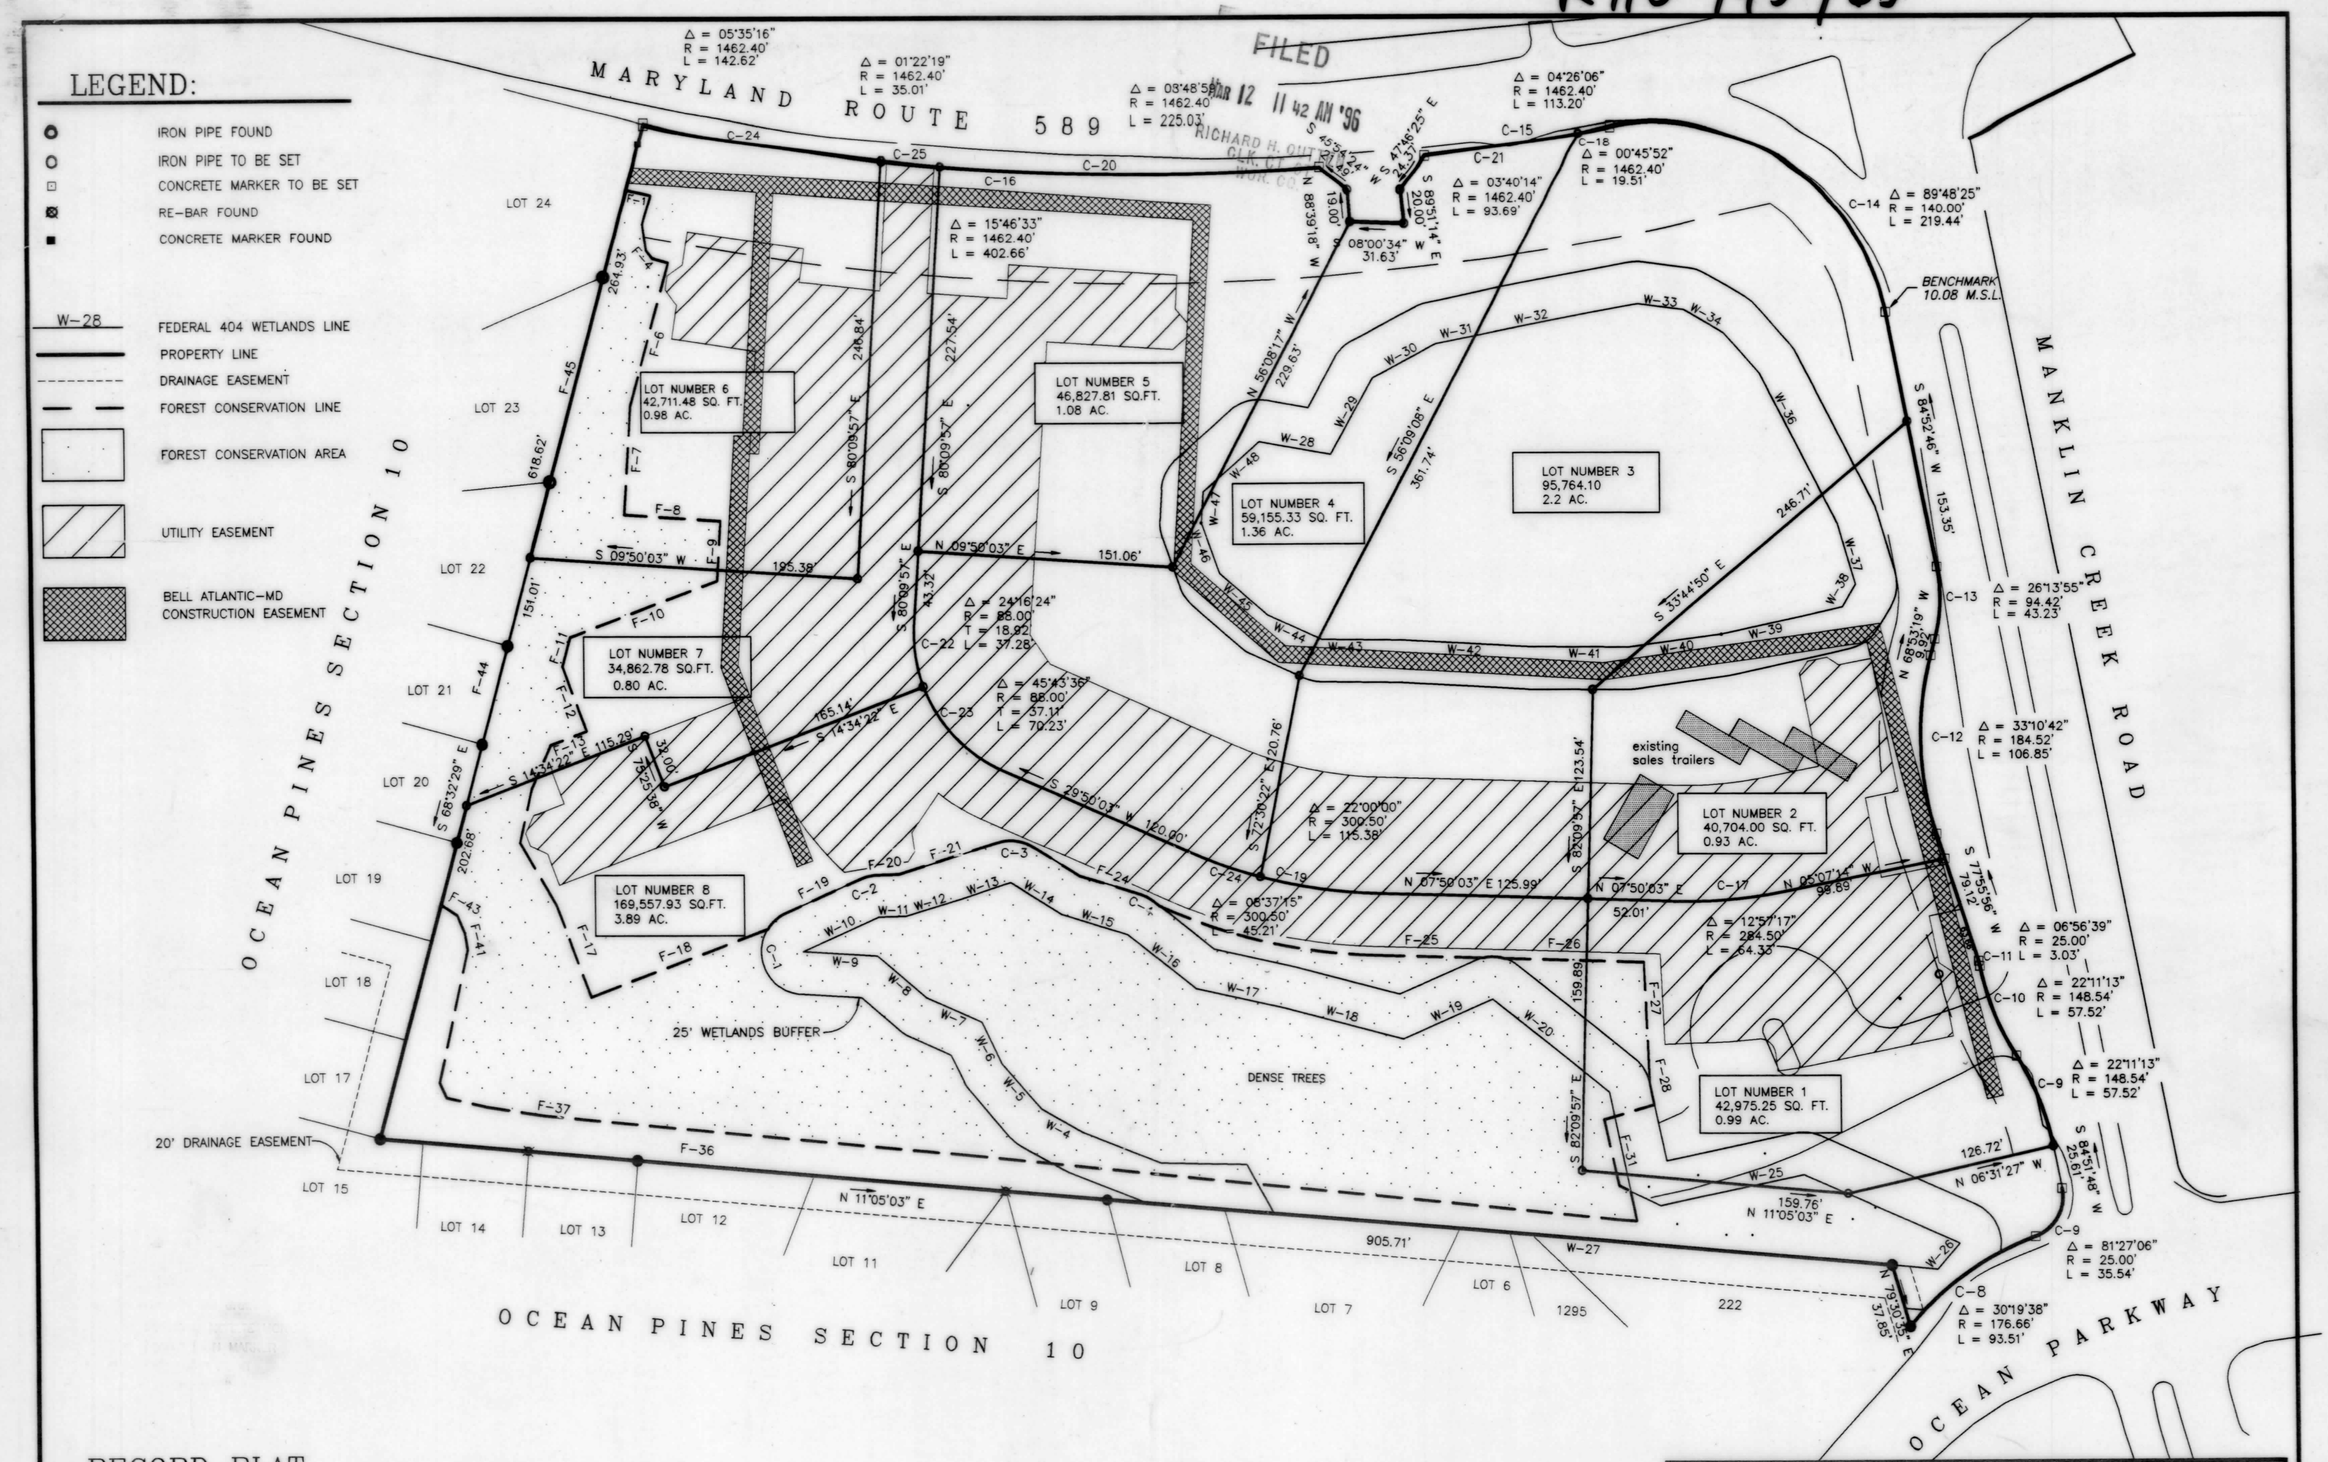

RECORD PLAT
OCEAN PINES SECTION 10A

3rd ELECTION DISTRICT – WORCESTER COUNTY – MARYLAND

GRAPHIC SCALE

(IN FEET)
1 inch = 60 ft.

ALL STABILIZED AREA SHALL BE STABILIZED AS FOLLOWS –
- 230 LBS MD #57 STONE PER S.Y.
- 12" COMPACTED BORROW
- UNSUITABLE MATERIAL TO BE REMOVED TO A POINT BELOW SUBGRADE OF THE STABILIZATION. THE UNSUITABLE MATERIAL SHALL BE REPLACED WITH SELECT BORROW.

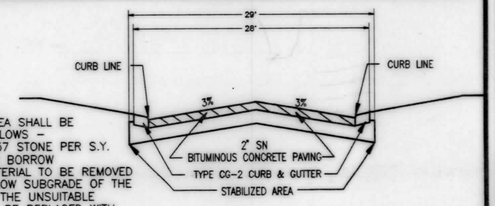

N.T.S.
COMMON ACCESS DRIVE SECTION

- PREPARED BY -
LAND TECH INC.
SURVEYORS, PLANNERS, CONSULTING ENGINEERS
ROUTE 1, BOX 17-B 118 ATLANTIC AVENUE
OCEAN VIEW, DELAWARE 19970
PHONE : (302) 539-2366 FAX : (302) 539-2499

DATE : 7-19-95	DRAWN BY : J.N.T.
REVISED : 8-23-95	CHECKED BY :
3-5-96	F.B. NO. :
	T.M. NO. :
SCALE : 1" = 60'	JOB NO. : 95066
SHEET NO. : 2 OF 2	DRAWING NO. : MD-30

STATE OF MARYLAND ELTON M. MARTIN No. 10819 REGISTERED PROFESSIONAL LAND SURVEYOR

Maryland State Archives