S.V.H. 231/48

CURVE TABLE						
CURVE	RADIUS	LENGTH	TANGENT	DELTA	CHORD	BEARING
1	100.00'	90.48'	48.60'	51°50'29"	87.43'	N78°47'54"W
2	140.00'	126.67'	68.04'	51°50'29"	122.40'	S78°47'54"E
3	255.00'	230.72'	123.94'	50°20'29"	222.93'	S78°47'54"E

LINE TABLE		
L1	N75°16'51"E	10.49'

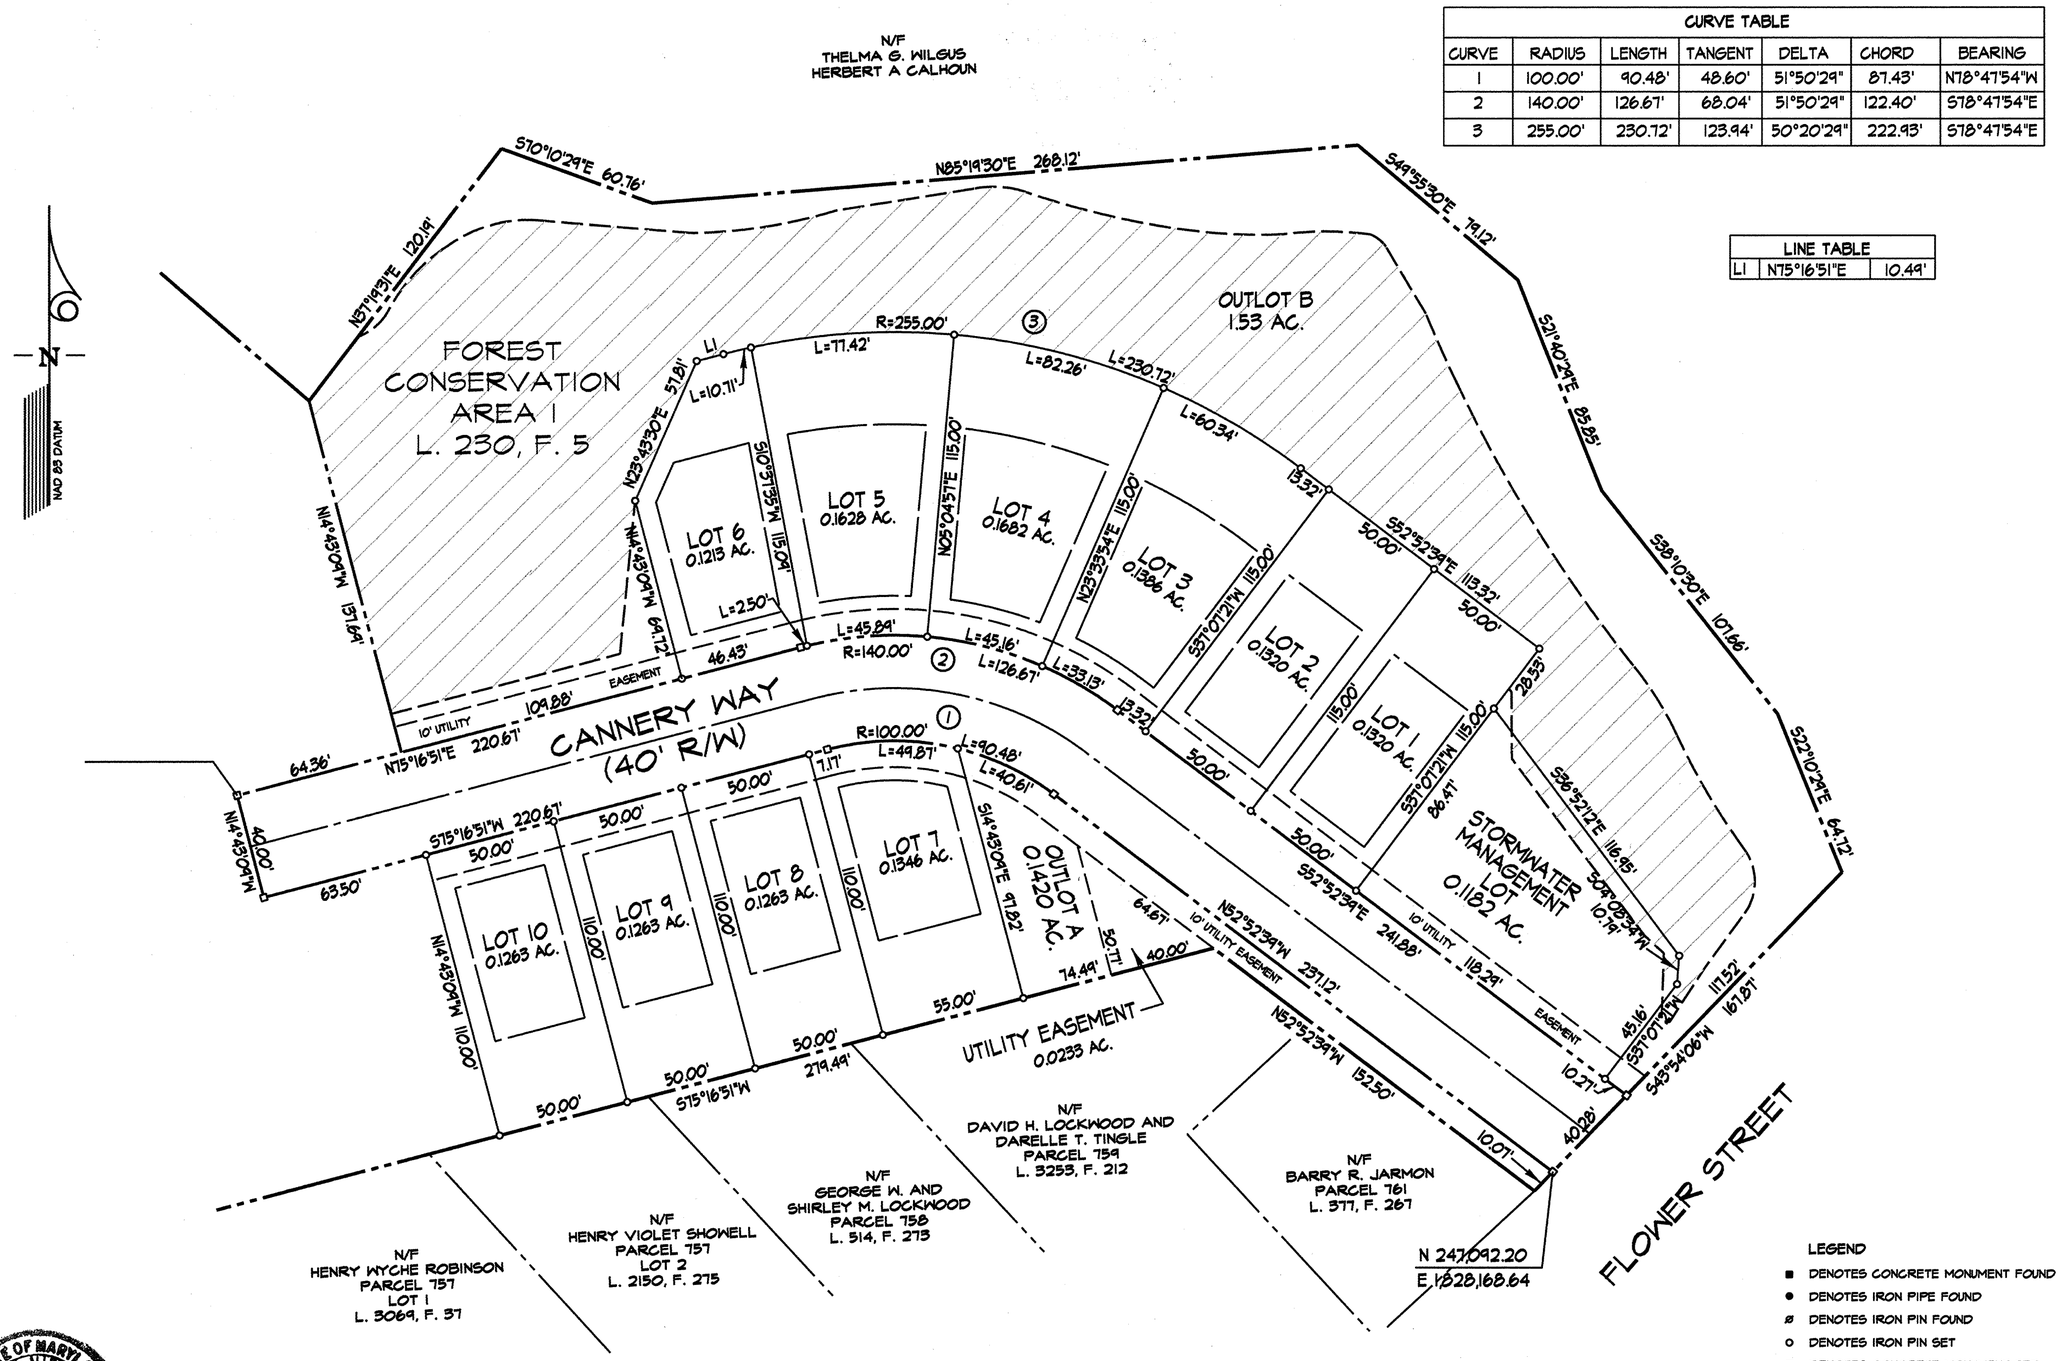

LEGEND
- ■ DENOTES CONCRETE MONUMENT FOUND
- ● DENOTES IRON PIPE FOUND
- ⌀ DENOTES IRON PIN FOUND
- ○ DENOTES IRON PIN SET
- □ DENOTES CONCRETE MONUMENT SET

FILED
2009 JUN 30 A 11:52
STEPHEN V. HALES
CLK.CT.CT.
WOR.CO

STATE OF MARYLAND
CARROLL ALLEN PAUGH
PROPERTY LINE SURVEYOR
REGISTERED

C. Allen Paugh
6/16/09

KCI TECHNOLOGIES
ENGINEERS
PLANNERS
SCIENTISTS
CONSTRUCTION MANAGERS
8161 Maple Lawn Blvd
Suite 150
Fulton, MD 20708
Phone: (301) 953-1821
Fax: (410) 742-7419
www.kci.com

REVISIONS			
NO.	DATE	DESCRIPTION	BY

DATE 6/04/09
SCALE 1"= 40'
DRAWN BY MS
CHECKED BY AP

RECORD PLAT
CANNERY VILLAGE - PHASE 1
TOWN OF BERLIN
THIRD TAX DISTRICT
WORCESTER COUNTY, MARYLAND

DRAWING NO. RP2
SHEET 2 OF 2
KCI JOB NUMBER 16065155

PLOTTED: "11:17 AM on Tuesday, June 16, 2009"
BY: Nicholas Barrick Division: 6653
FILE: M:\2006\16065155\Survey\Rec Plats 6-04-09\Record Plat Sect 1-Sheet 2.dgn

Maryland State Archives

P163890 MSA CM 2157 8542-2