S.V.H. 232/38

FILED
2009 SEP 22 A 10: 29
STEPHEN A. JONES
CLK.CIR.CT.
WOR.CO

THE INFORMATION CONTAINED ON THESE PLANS, PLATS OR OTHER DOCUMENTS IS PROVIDED FOR THE EXCLUSIVE USE OF THE CLIENT NAMED HEREON, AND IS SUBJECT TO THE CLIENT AND/OR WORK PRODUCT PRIVILEGE.
ANY AMENDMENTS, COPYING OR DISTRIBUTION, INCLUDING COMPUTER GENERATED AMENDMENTS, COPYING OR DISTRIBUTION IS STRICTLY PROHIBITED UNLESS AUTHORIZED IN WRITING BY FRANK G. LYNCH JR. AND ASSSOCIATES, INC..

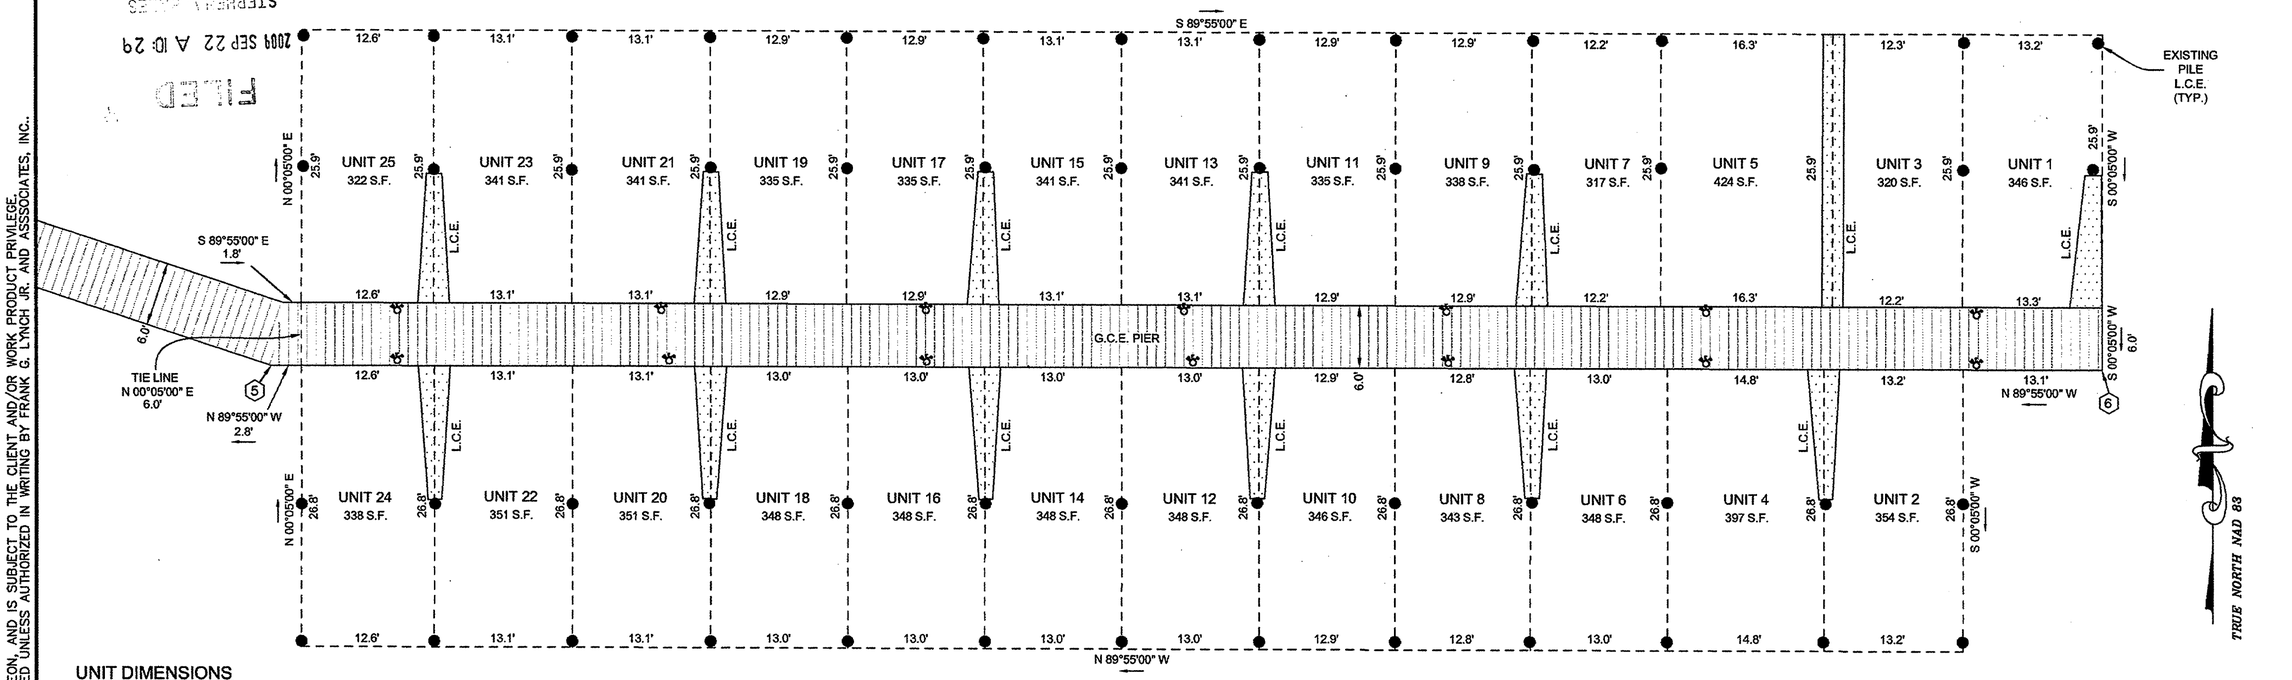

UNIT DIMENSIONS

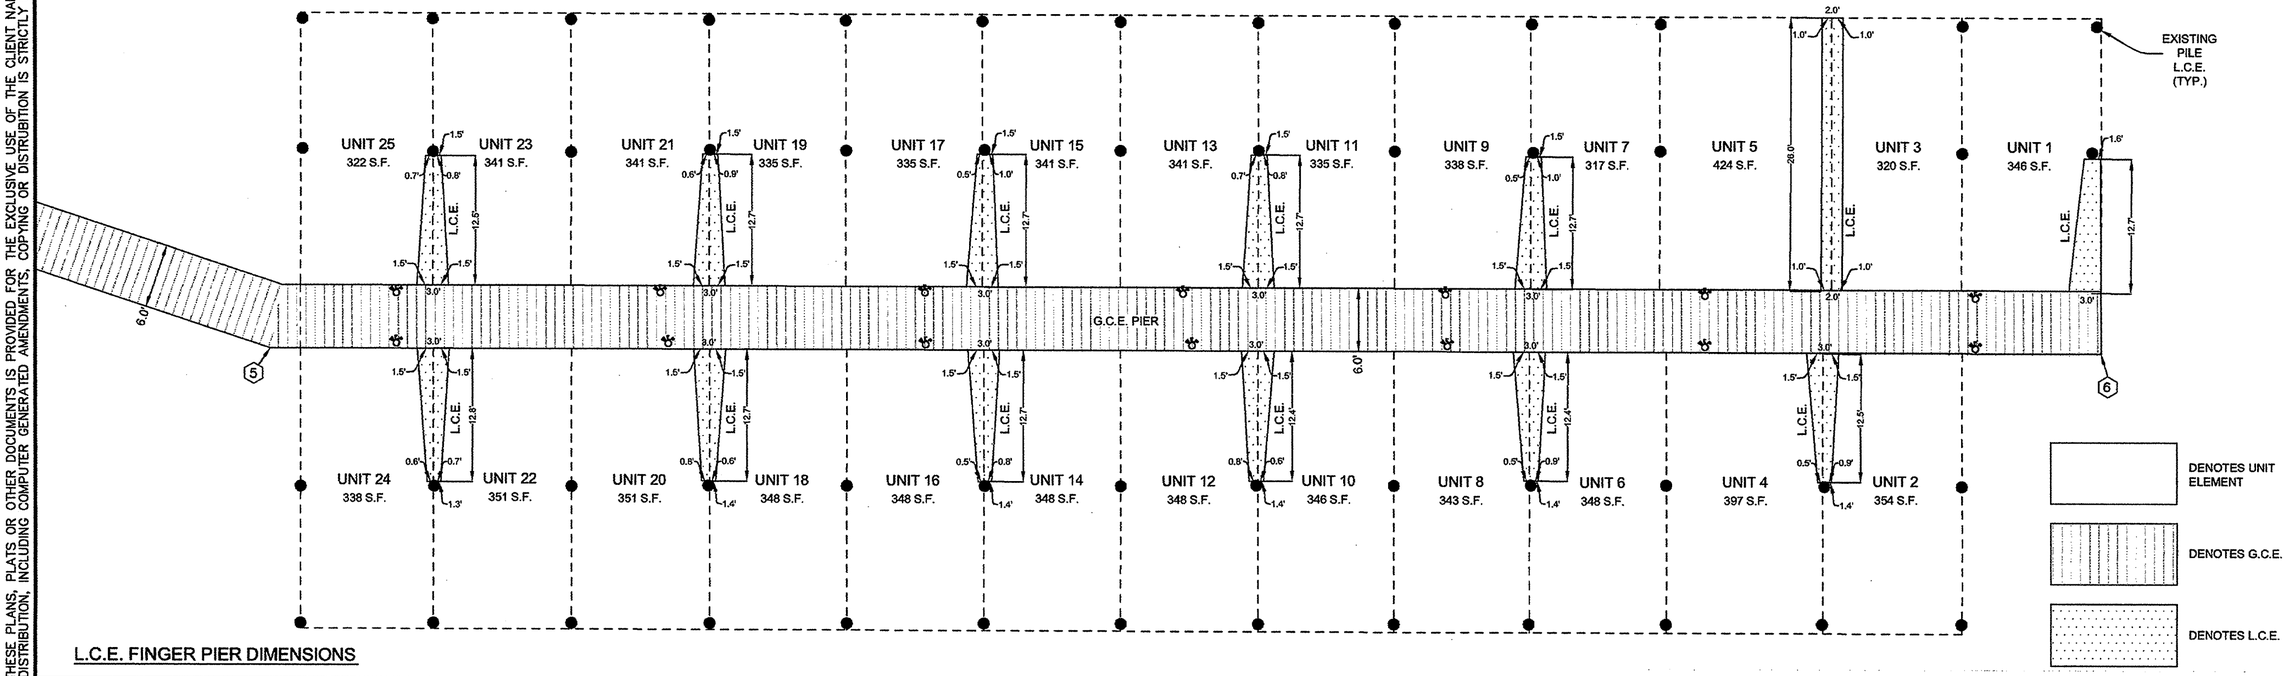

L.C.E. FINGER PIER DIMENSIONS

GRAPHIC SCALE

10 0 5 10 20 40

(IN FEET)
1 inch = 10 ft.

BAY POINT PLANTATION MARINA CONDOMINIUM

OUTLOT C, BAY POINT PLANTATION
PLATBOOK SVH 224/63-76
THIRD TAX DISTRICT, WORCESTER COUNTY, MARYLAND

DISK: BENCD#3

Frank G. Lynch, Jr.
& Associates, Inc.
SURVEYING · LAND PLANNING
10535 RACETRACK ROAD · BERLIN, MARYLAND 21811
(410) 641-5353 · 641-5773

DESIGNED BY	N/A	SURVEYED BY	RT/FGL3	FILE #	10642-09
DRAWN BY	B. OVERHOLT	DATE	6-4-09 REV. 8-13-09	SHEET 3 OF 3	
CHECKED BY	FRANK G. LYNCH	SCALE	1"=10'		

Maryland State Archives

MSA CSM 2157 8574-3

P16769 2

C:\Projects 2009\10642-09\dwg\10642-09.dwg, 3, 8/13/2009 11:46:50 AM