S.V.H. 233/2

FILED
2009 DEC 14 P 1:50
STEPHEN V. MILES
CLK.CT.CT.
WOR.CO

RECORD PLAT NORTH (4/538)

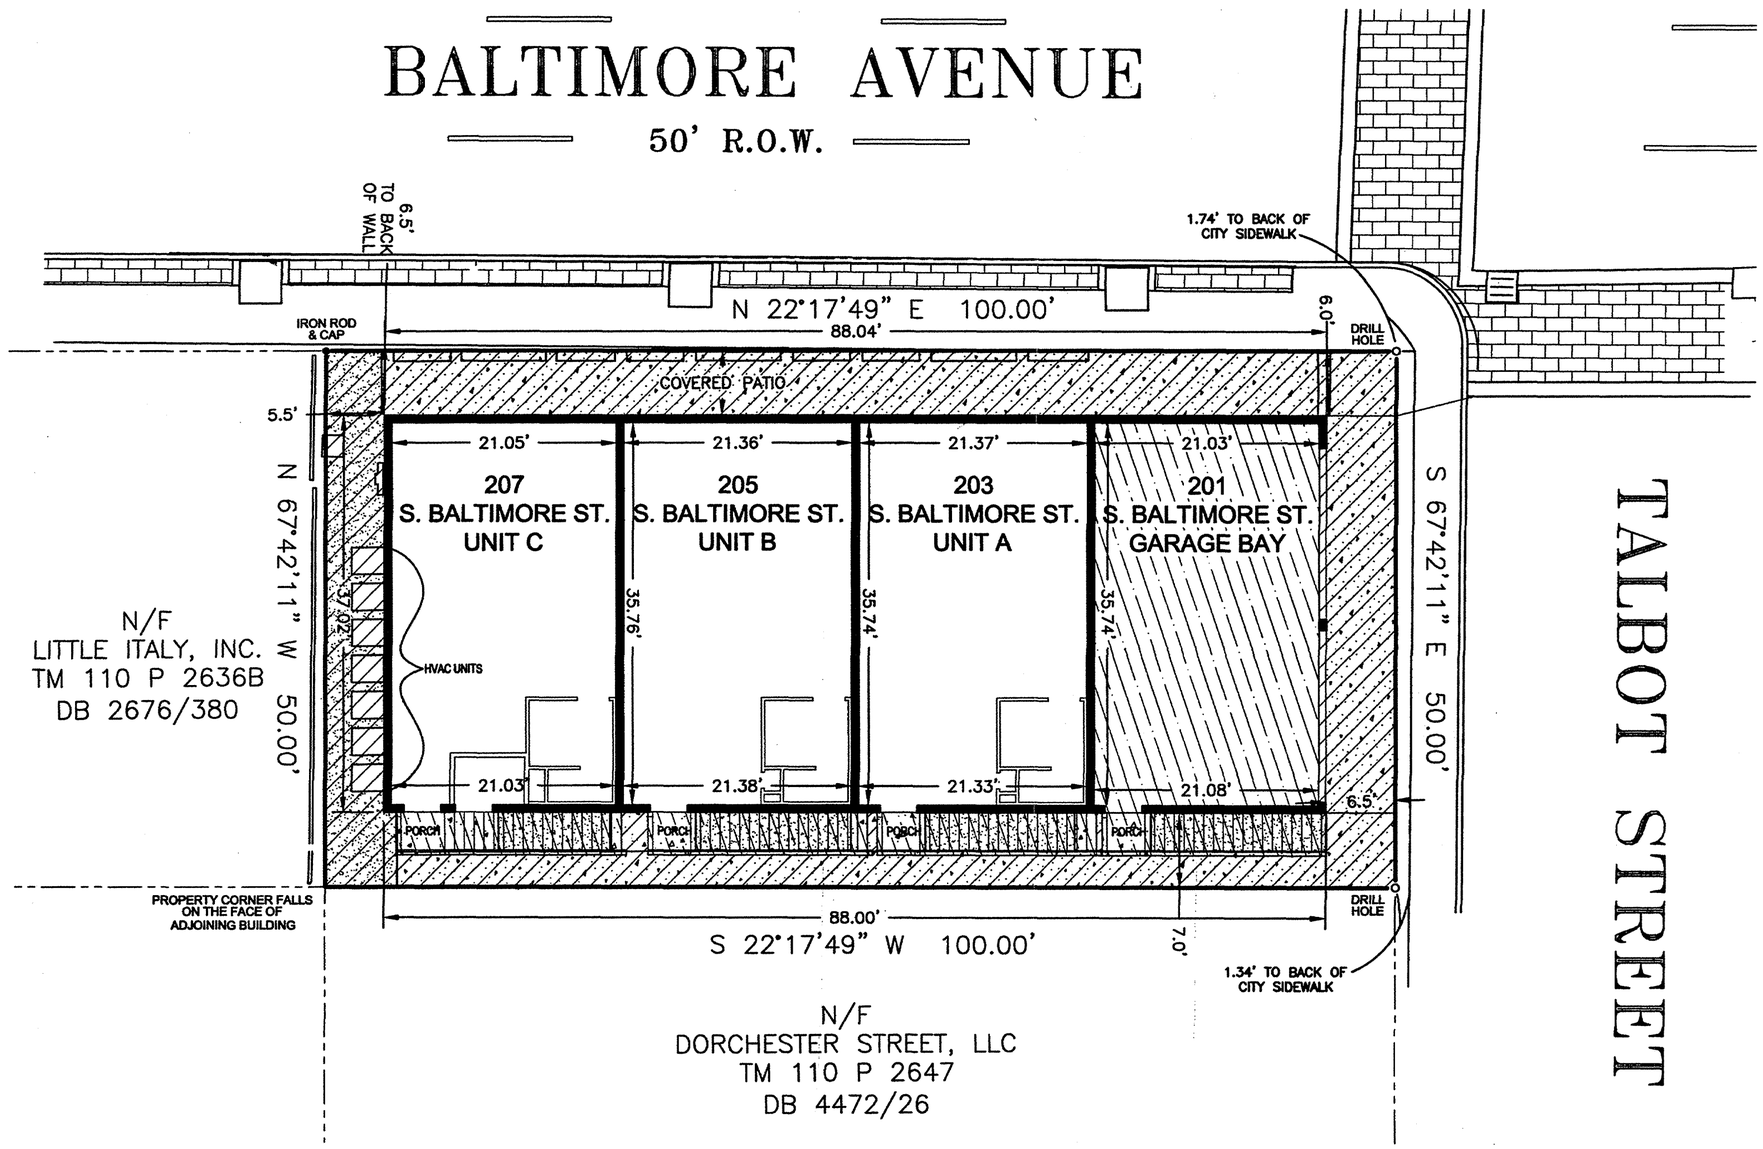

FIRST (GROUND) FLOOR

GENERAL COMMON ELEMENT (DELINEATING UNIT PERIMETERS)
GENERAL COMMON ELEMENT
LIMITED COMMON ELEMENT
UNIT ELEMENT
CONCRETE SIDEWALK
GRAVEL

0' 10' 20' 30'

FIRST (GROUND) FLOOR UNIT FLOOR AREAS			
UNIT C	UNIT B	UNIT A	GARAGE
753± SF	764± SF	764± SF	752± SF

Fuller Hall & ASSOCIATES, INC.
3003 MERRITT MILL ROAD
SALISBURY, MARYLAND 21804
PHONE: 410-572-8833
FAX: 410-341-3970
ENGINEERING SURVEYING PLANNING

REVISIONS		
DATE	REVISED FOR:	
10/15/07	UNIT NUMBERS	
9/24/09	O.C. ENGINEERING	

BOARD'S EDGE VILLAS CONDOMINIUM

201 SOUTH BALTIMORE STREET
OCEAN CITY - TENTH TAX DISTRICT
WORCESTER COUNTY, MARYLAND

SITE & FIRST (GROUND) FLOOR CONDO PLAN

DRAWN BY: J.D.F.	DATE: 7-25-07
JOB NUMBER: 2006-021	2 OF 5
SCALE: 1" = 10'	

MSA CM 2157 8600-2
P172336

Maryland State Archives