S.V.H. 233/3

FILED
2004 DEC 14 P 1:50
STEPHEN V. HALES
CLERK OF
WOR.CO

RECORD PLAT NORTH (4/538)

BALTIMORE AVENUE

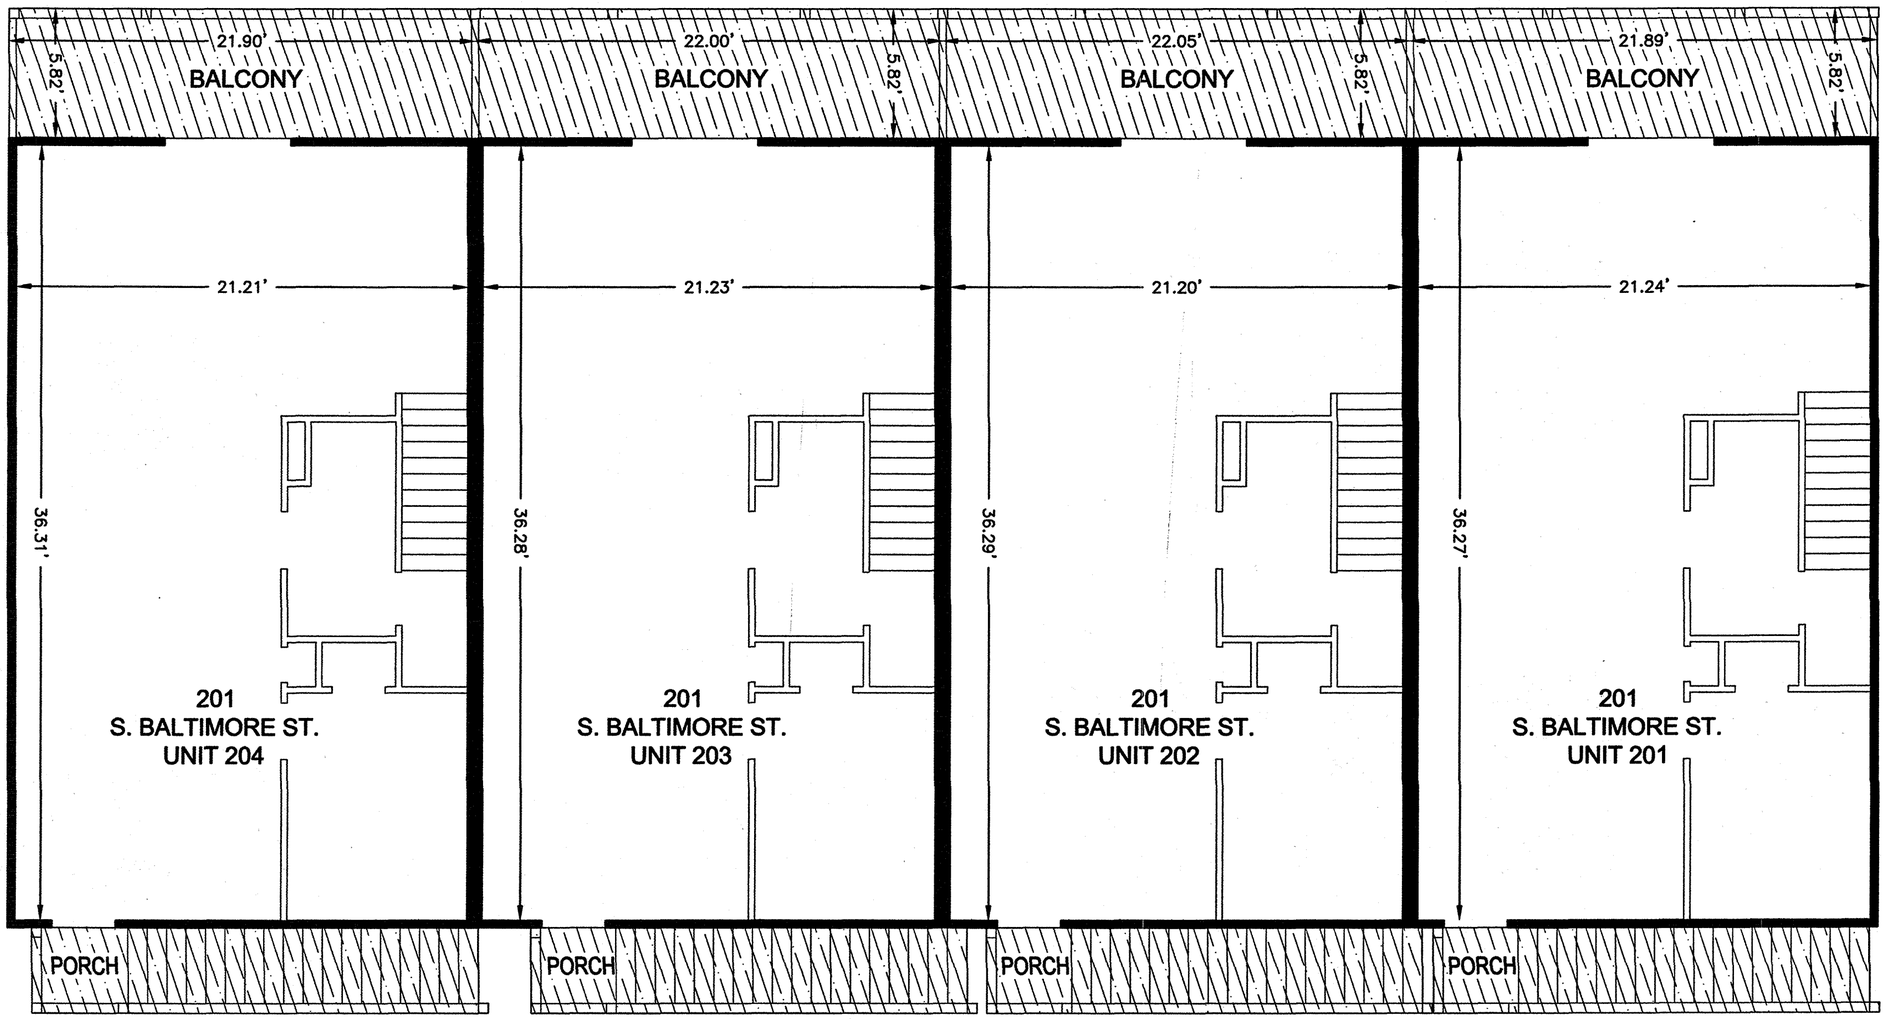

TALBOT STREET

SECOND FLOOR

SECOND FLOOR UNIT FLOOR AREAS			
UNIT 204	UNIT 203	UNIT 202	UNIT 201
770± SF	769± SF	770± SF	770± SF

GENERAL COMMON ELEMENT (DELINEATING UNIT PERIMETERS)

GENERAL COMMON ELEMENT

LIMITED COMMON ELEMENT

UNIT ELEMENT

0' 5' 10' 15'

Fuller Hall & ASSOCIATES, INC.
3003 MERRITT MILL ROAD
SALISBURY, MARYLAND 21804
PHONE: 410-572-8833
FAX: 410-341-3970

REVISIONS	
DATE	REVISED FOR:
10/15/07	UNIT NUMBERS

BOARD'S EDGE VILLAS CONDOMINIUM
201 SOUTH BALTIMORE STREET
OCEAN CITY - TENTH TAX DISTRICT
WORCESTER COUNTY, MARYLAND

SECOND FLOOR CONDO PLAN

DRAWN BY: J.D.F.	DATE: 7-25-07
JOB NUMBER: 2006-021	3 OF 5
SCALE: 1" = 5'	

Maryland State Archives

P172337 MSA CSU 2157 BLDG-3