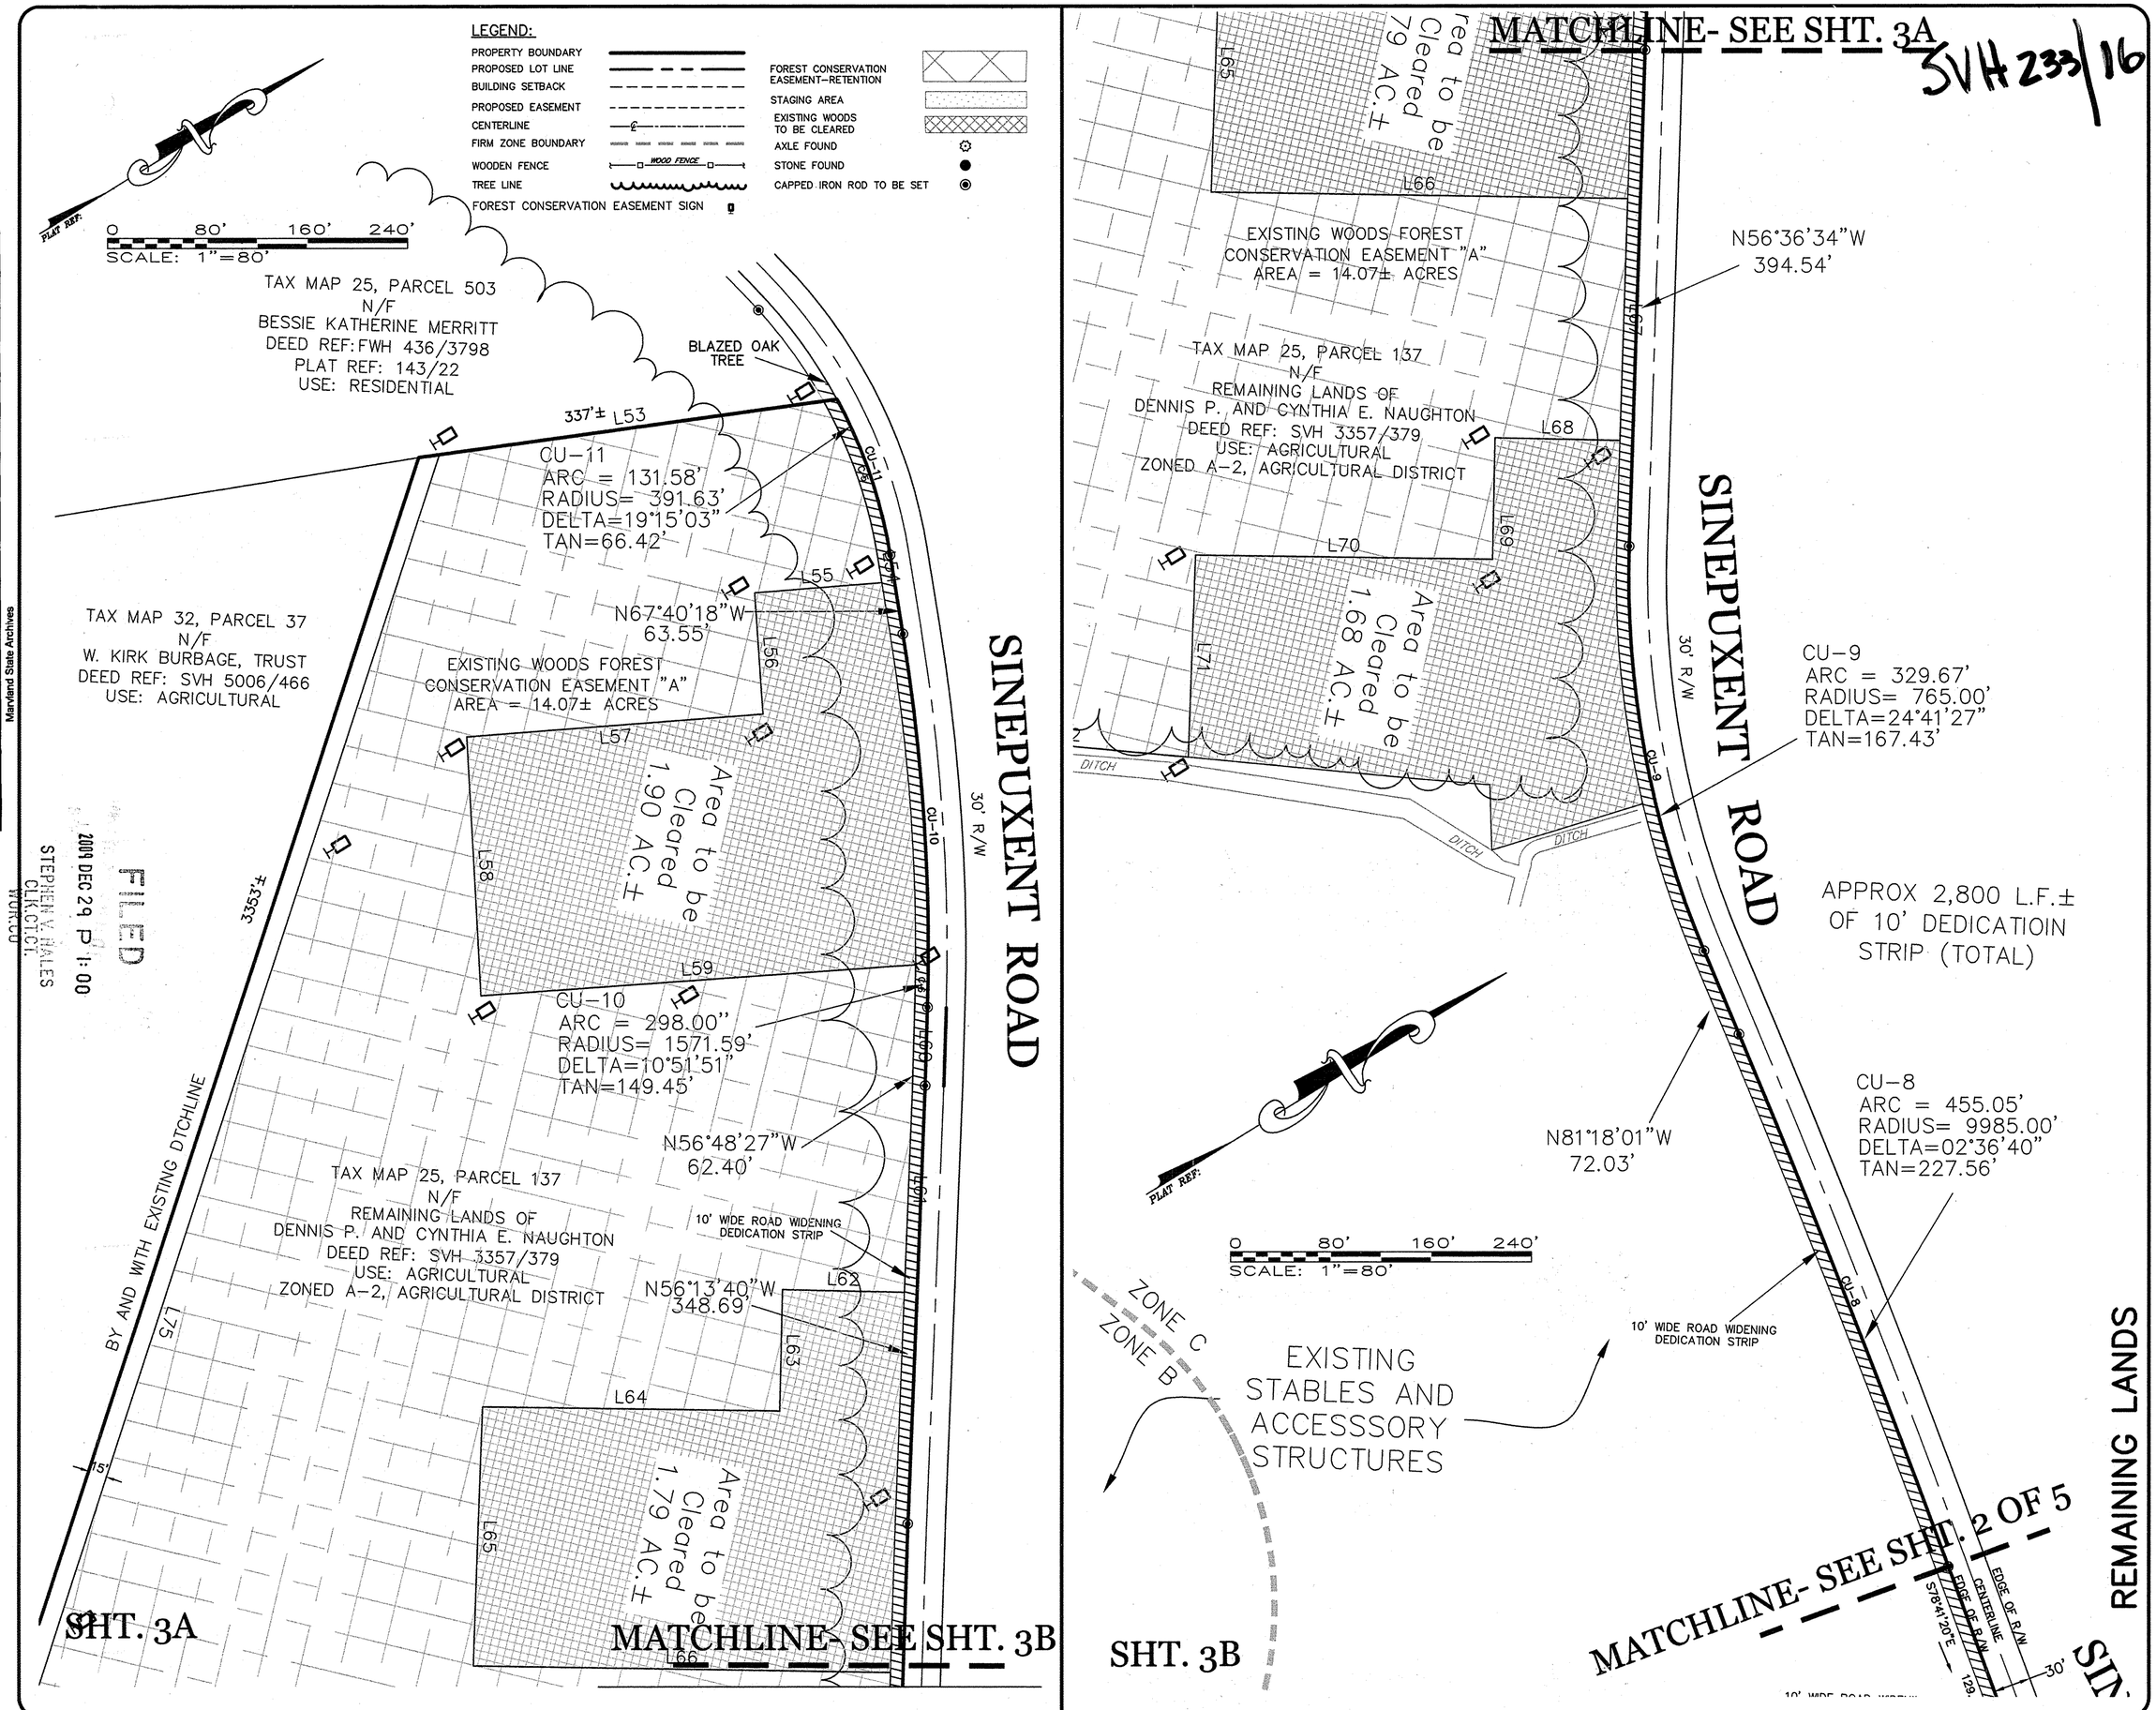

FILED
2009 DEC 29 P 1:00
STEPHEN V. HALES
CLK.CT.CT.
WOR.CO

REVISIONS	DATE	BY
1.Update Forest Easement	06/05/09	DRB
2.rev per review letter 6/23/09	07/07/09	DRB
3. Lot reconfiguration	08/04/09	DRB
4. Agencies final comments	08/25/09	DRB
5.add FCE "D"	10/10/09	DRB
6. Comments dated 12/02/09	12/07/09	DRB

BARRY ISETT & ASSOCIATES, INC.
Consulting Engineers & Surveyors
9928 Old Ocean City Road
Berlin, Maryland 21811
410·629·0883 www.barryisett.com

AUTUMN GROVE ESTATES

REASSEMBLANCE AND MINOR SUBDIVISION OF THE LANDS OF
DENNIS P. AND CYNTHIA E. NAUGHTON
PARCELS 137 AND 378, ASSESSMENT MAP 25
TAX DISTRICT 3, WORCESTER COUNTY, MARYLAND

DATE: 7/7/2006	DSGN.: PGK
SCALE: 1" = 80'	CHK.: JMM
DRAWN: PGK/JMM	APPRD.: JMM
JOB: 500805.0DZ	P. MGR.: JMM
DEPT. ID:	SRVC. TSK.:
FIELD BOOK: BOOK , PAGE(S)	

COPYRIGHT 2007

SHEET: 3 OF 4

MSA CSU 2157 8603-3
P172350