S.V.H. 234 /2

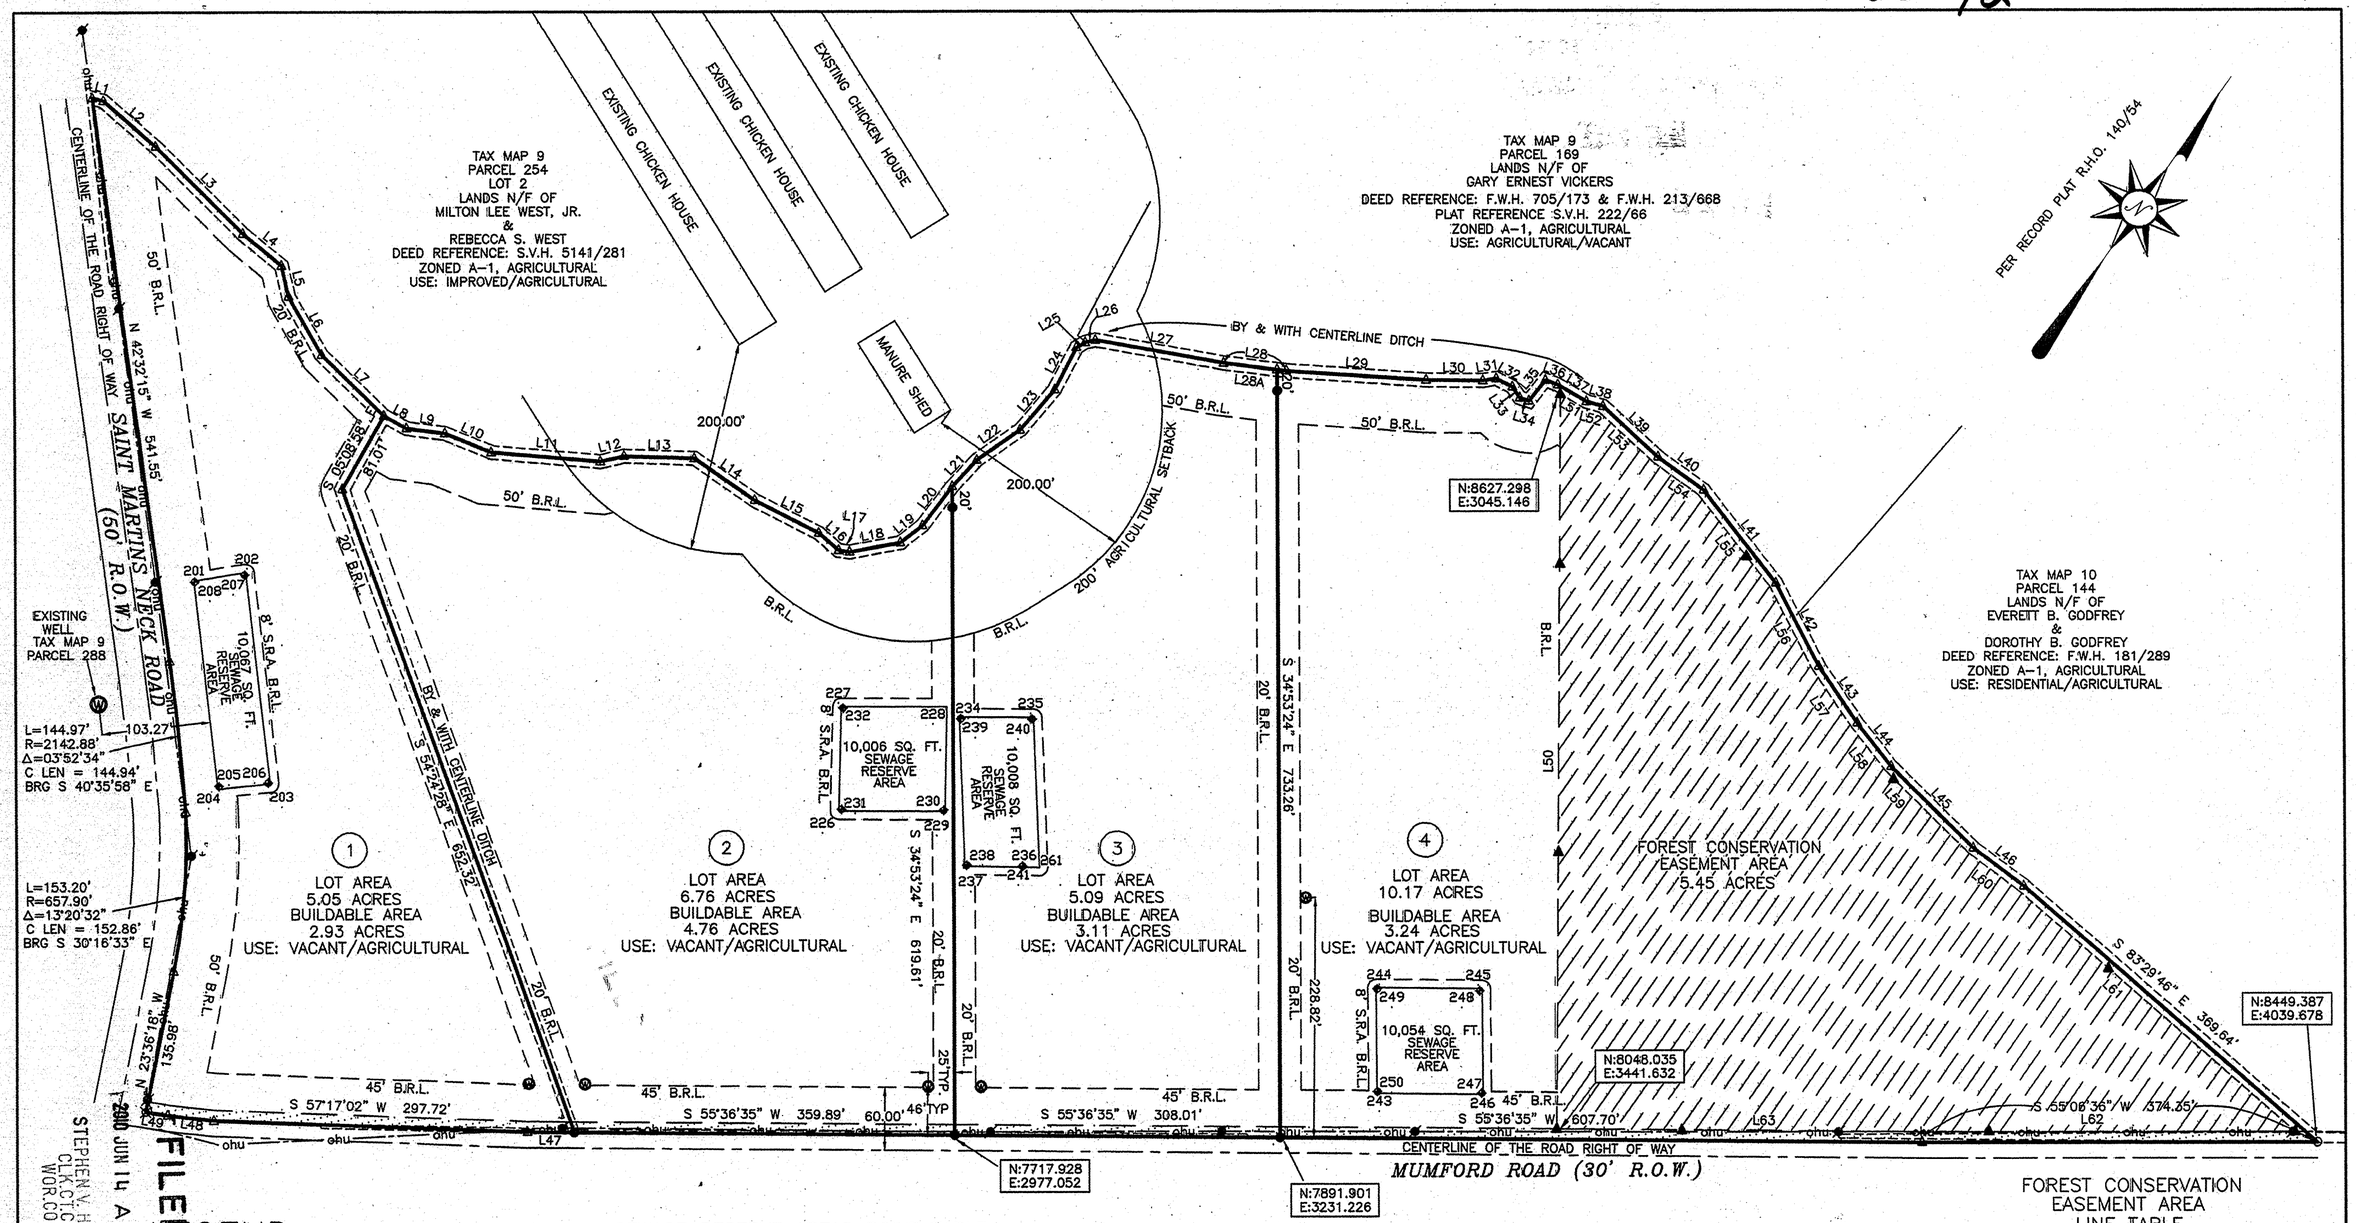

LEGEND

These standard symbols will be found in the drawing.

- FOUND IRON PIPE
- SET MAGNETIC NAIL
- SET IRON ROD
- UNMARKED POINT
- FOREST CONSERVATION EASEMENT SIGN
- UTILITY POLE
- GUY ANCHOR
- SOIL PROFILE
- PROPOSED WELL
- ohu — OVERHEAD UTILITY LINE
- N:8048.035 E:3441.632 — COORDINATE VALUE; ASSUMED DATUM
- FOREST CONSERVATION EASEMENT AREA
- 10'. ROAD WIDENING STRIP

0' 100' 200' 300'

SEWAGE RESERVE AREAS POINT TABLE

POINT	NORTHING	EASTING	ELEVATION	DESCRIPTION
201	7741.858	2084.407	20.82	SRA COR LOT1
202	7776.525	2120.100	20.15	SRA COR LOT 1
203	7623.880	2254.336	20.56	SRA COR LOT 1
204	7591.258	2216.274	20.74	SRA COR LOT 1
205	7594.080	2215.471	20.74	LOT1 SP1
206	7623.352	2252.036	20.42	LOT1 SP2
207	7774.020	2120.482	20.18	LOT1 SP3
208	7741.544	2085.502	20.81	LOT1 SP4
226	7909.509	2711.179	21.39	LOT2 SRA COR
227	7993.051	2656.368	21.34	LOT2 SRA COR
228	8049.817	2738.739	21.56	LOT2 SRA COR
229	7966.594	2793.805	22.17	LOT2 SRA COR
230	7966.687	2792.219	22.19	LOT2 SP3
231	7912.365	2712.044	21.46	LOT2 SP2
232	7992.746	2658.382	21.21	LOT2 SP1
234	8048.391	2753.852	21.81	LOT3 SRA COR
235	8087.982	2811.647	21.54	LOT3 SRA COR
236	7965.071	2885.202	21.42	LOT3 SRA COR
237	7934.156	2839.382	21.85	LOT3 SRA COR
238	7935.955	2839.946	21.82	LOT3 SP2
239	8048.032	2755.800	21.78	LOT3 SP3
240	8086.074	2811.414	21.65	LOT3 SP4
241	7965.244	2883.896	21.49	LOT3 SP1
243	7979.004	3282.700	20.84	LOT4 SRA COR
244	8060.790	3224.813	21.37	LOT4 SRA COR
245	8117.307	3307.484	21.48	LOT4 SRA COR
246	8035.349	3365.657	21.09	LOT4 SRA COR
247	8035.489	3364.064	20.95	LOT4 SP 1
248	8114.509	3306.928	21.52	LOT4 SP 2
249	8060.451	3226.120	21.25	LOT4 SP 3
250	7980.435	3282.204	20.96	LOT4 SP 4
261	7973.369	2897.501	0.00	LOT 3 ADJUSTED SRA CORNER

BOUNDARY LINE TABLE

L1	N 70°35'39" E	10.84'	L26	N 42°08'27" E	8.79'
L2	S 83°49'15" E	65.93'	L27	N 65°21'35" E	123.53'
L3	S 79°51'17" E	117.05'	L28	N 62°15'02" E	59.72'
L4	S 85°43'06" E	47.46'	L28A	N 62°15'02" E	51.01'
L5	S 47°56'24" E	29.93'	L29	N 58°58'30" E	132.77'
L6	S 63°46'30" E	63.87'	L30	N 55°41'01" E	53.45'
L7	S 80°29'51" E	82.24'	L31	N 46°15'13" E	12.81'
L8	N 84°53'44" E	24.54'	L32	N 82°33'39" E	17.40'
L9	N 62°48'18" E	36.57'	L33	S 68°28'03" E	12.71'
L10	N 77°51'40" E	47.23'	L34	N 72°41'09" E	9.13'
L11	N 60°08'03" E	103.81'	L35	N 03°12'12" E	25.03'
L12	N 41°56'18" E	23.06'	L36	N 75°24'25" E	12.66'
L13	N 56°58'20" E	66.73'	L37	N 85°57'06" E	31.30'
L14	S 89°35'27" E	69.70'	L38	N 70°27'29" E	16.40'
L15	N 82°32'14" E	68.35'	L39	S 81°39'23" E	71.11'
L16	S 83°07'44" E	24.92'	L40	S 88°44'40" E	53.34'
L17	N 63°41'41" E	10.58'	L41	S 72°13'22" E	112.32'
L18	N 44°38'29" E	48.92'	L42	S 61°33'55" E	89.33'
L19	N 16°51'43" E	26.50'	L43	S 68°30'35" E	65.06'
L20	N 02°26'37" E	46.92'	L44	S 72°37'12" E	52.37'
L21	N 08°17'26" E	34.24'	L45	S 79°42'37" E	109.71'
L22	N 19°51'06" E	50.17'	L46	S 87°38'08" E	60.09'
L23	N 05°35'06" E	50.49'	L47	S 55°36'35" W	44.08'
L24	N 07°11'10" W	44.95'	L48	S 61°34'31" W	43.76'
L25	N 25°44'20" E	10.55'	L49	S 64°30'10" W	21.43'

FOREST CONSERVATION EASEMENT AREA LINE TABLE

L50	N 34°23'25" W	701.96'
L51	N 85°57'06" E	25.61'
L52	N 70°27'29" E	15.67'
L53	S 81°39'23" E	69.90'
L54	S 88°44'40" E	52.80'
L55	S 72°13'22" E	110.77'
L56	S 61°33'55" E	89.12'
L57	S 68°30'35" E	65.69'
L58	S 72°37'12" E	53.01'
L59	N 79°42'37" W	110.56'
L60	S 79°42'37" E	110.56'
L60	S 87°38'08" E	60.31'
L61	N 83°29'46" W	346.91'
L62	S 55°06'36" W	353.13'
L63	S 55°36'35" W	345.84'

SHEET 2 OF 2

MADISON J. BUNTING, JR.
SURVEYOR, INC.
11616 BACK CREEK ROAD
BISHOPVILLE, MARYLAND 21813
(410)352-3005 - FAX 352-3014

SCALE:	1" = 100'	DATE:	10/01/2008
DRAWN BY:	G.P.W.6	JOB NO.:	4855EPL/01

FILED
2010 JUN 14 A 11:14
STEPHEN V. HALES
CLK.CT.CT.
WOR.CO

Maryland State Archives

MSA CM 2157 8637-2

P179503