S.V.H. 234/29

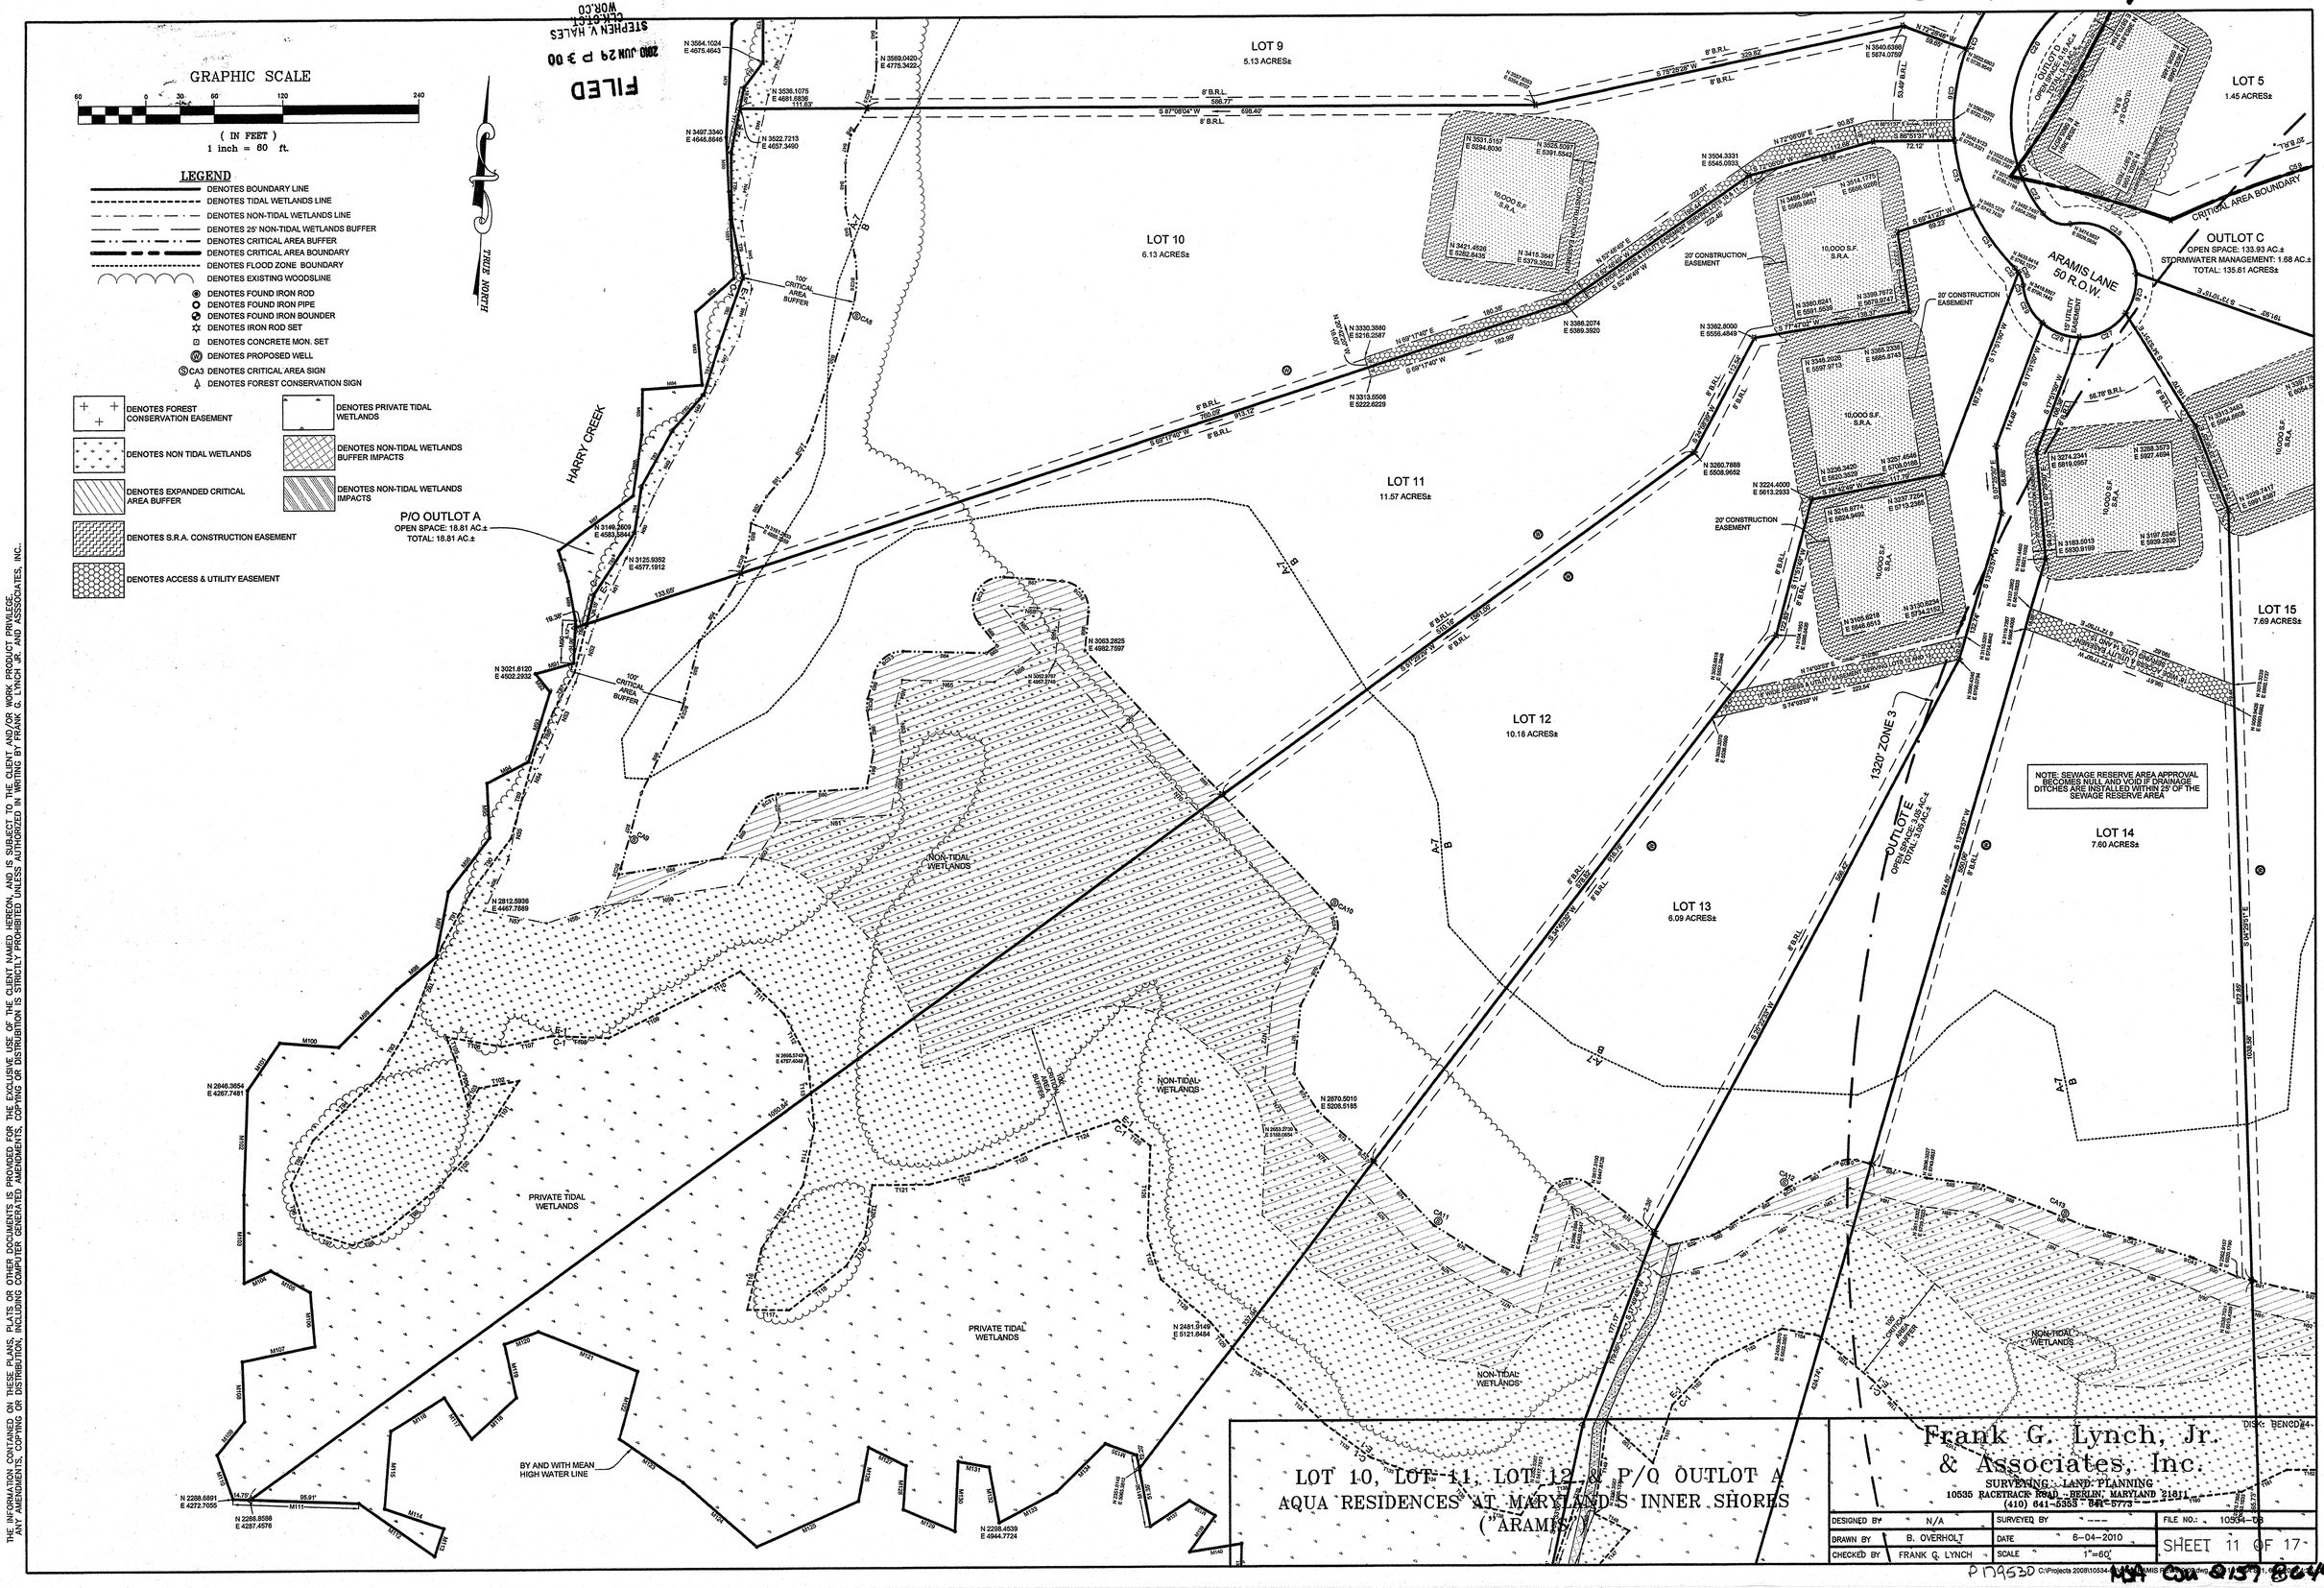

FILED
2010 JUN 29 P 3:00
STEPHEN V. HALES
CLERK OF CT.
WOR.CO

THE INFORMATION CONTAINED ON THESE PLANS, PLATS OR OTHER DOCUMENTS IS PROVIDED FOR THE EXCLUSIVE USE OF THE CLIENT NAMED HEREON, AND IS SUBJECT TO THE CLIENT AND/OR WORK PRODUCT PRIVILEGE. ANY AMENDMENTS, COPYING OR DISTRIBUTION, INCLUDING COMPUTER GENERATED AMENDMENTS, COPYING OR DISTRIBUTION IS STRICTLY PROHIBITED UNLESS AUTHORIZED IN WRITING BY FRANK G. LYNCH JR. AND ASSOCIATES, INC.

Maryland State Archives

P 19630 C:\Projects 2008\10534-D6 ARAMIS Residential\dwg\10534-D6 (11).dwg

MSA CM 2137 8644-11